CALC. BY: R.J.G.	CHKD. BY: R.L.A.	FHWA REGION	STATE	PROJECT	
DATE: 6/93	DATE: 7/93	5	OHIO		

33/33

4/4

HOCKING COUNTY
HOC-595-0.53
RIGHT OF WAY
R/W ONLY

PID No. 10211
S.J.N. 108910

GREEN TOWNSHIP
T-13-N, R-16-W, SEC. 14
LOT No. 6

SEPTIC TANK IS 68' FROM BACK OF RESIDENCE (APRPOXIMATELY 186' FROM CENTER LINE OF S.R. 595). LEACH BED GOES AT 45° ANGLE TOWARD THE TRIBUTARY AND INTERSECTS THE TRIBUTARY APPROXIMATELY 200' FROM CENTER LINE OF S.R. 595.

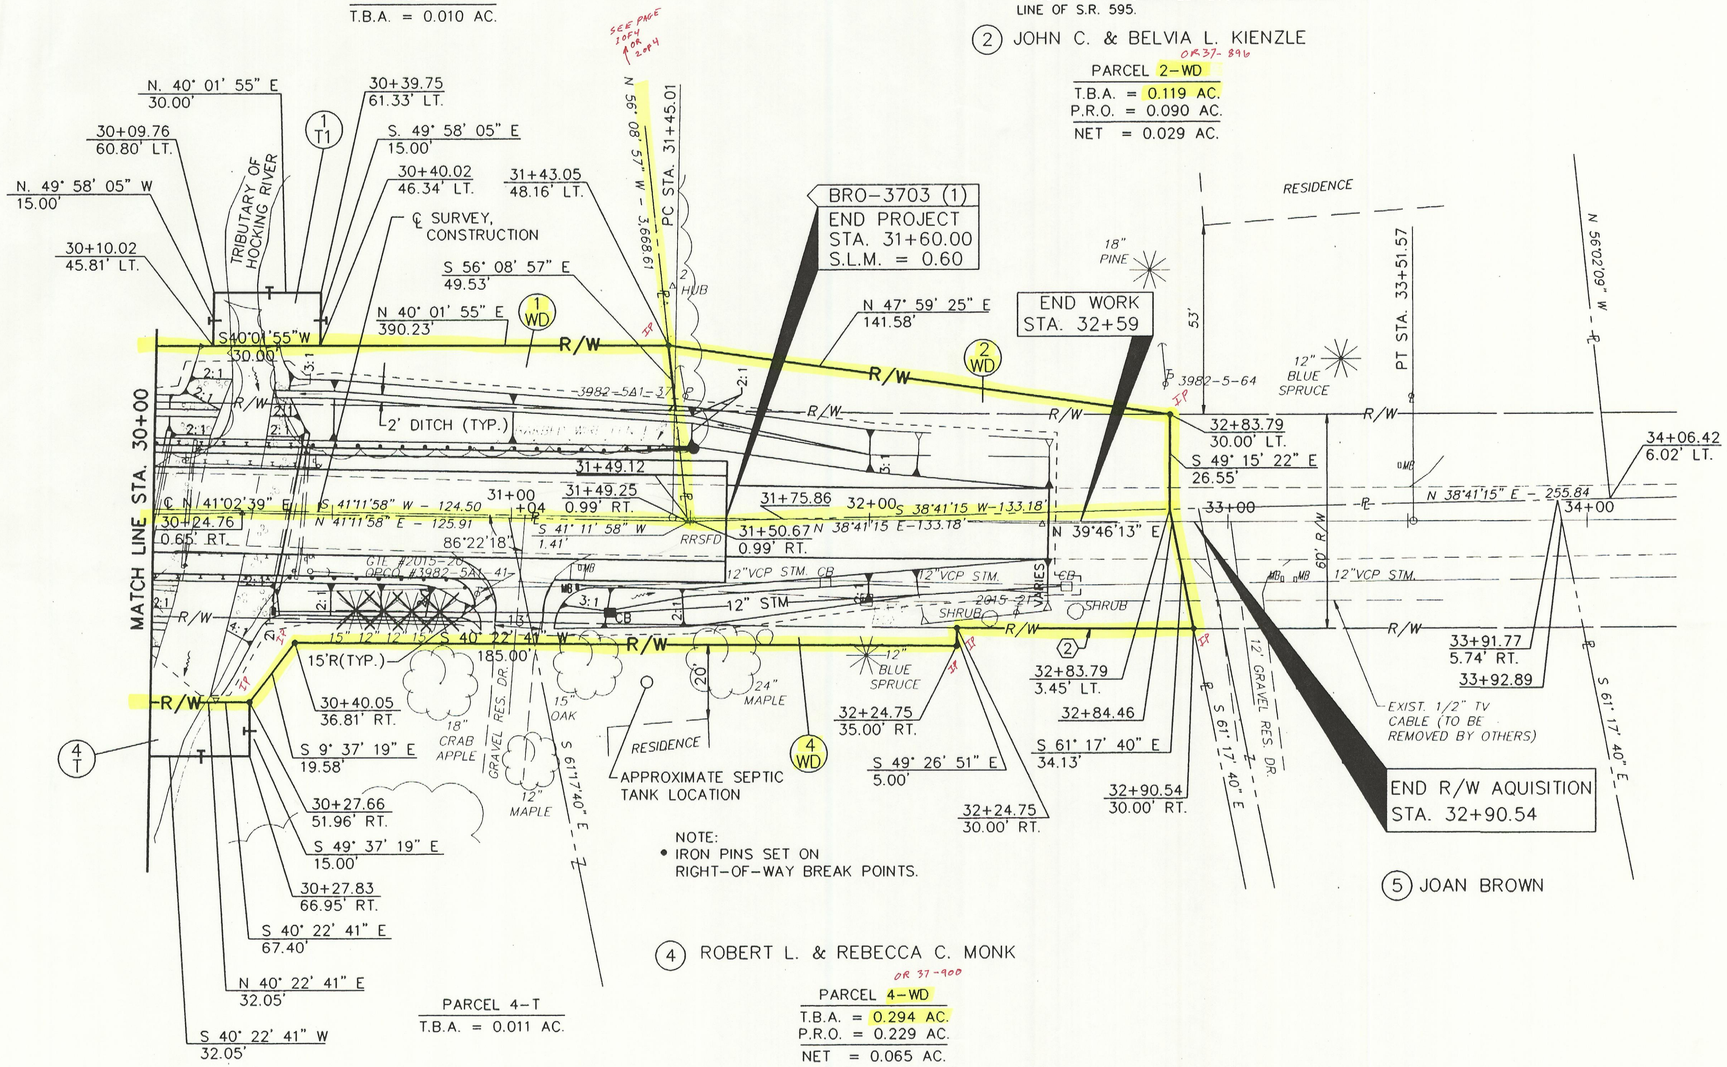

NOTE:
- IRON PINS SET ON RIGHT-OF-WAY BREAK POINTS.

② CURVE DATA

Δ = 0° 24' 21"
R = 9321.21'
L = 66.02'
T = 33.01'
LC = 66.02'
CH BR = S 40° 20' 58" W

PROPOSED CURVE DATA

PI STA. 32+48.29
Δ=1°16'26" LT.
Da=0°37'00"
T=103.28'
R=9291.21'
L=206.56'
C=206.55'
E=0.57'
CH.BR.=N 40°24'26" E

PLAN COMPLETION DATE NOVEMBER 22, 1993

REV.	DATE	DESCRIPTION

DATE: 11/01/93
CAD FILE: HOCRWP2
OPERATOR: MPB/DRM
PLOT SCALE: 1:20

RIGHT OF WAY PLAN ... STA. 33+67.0