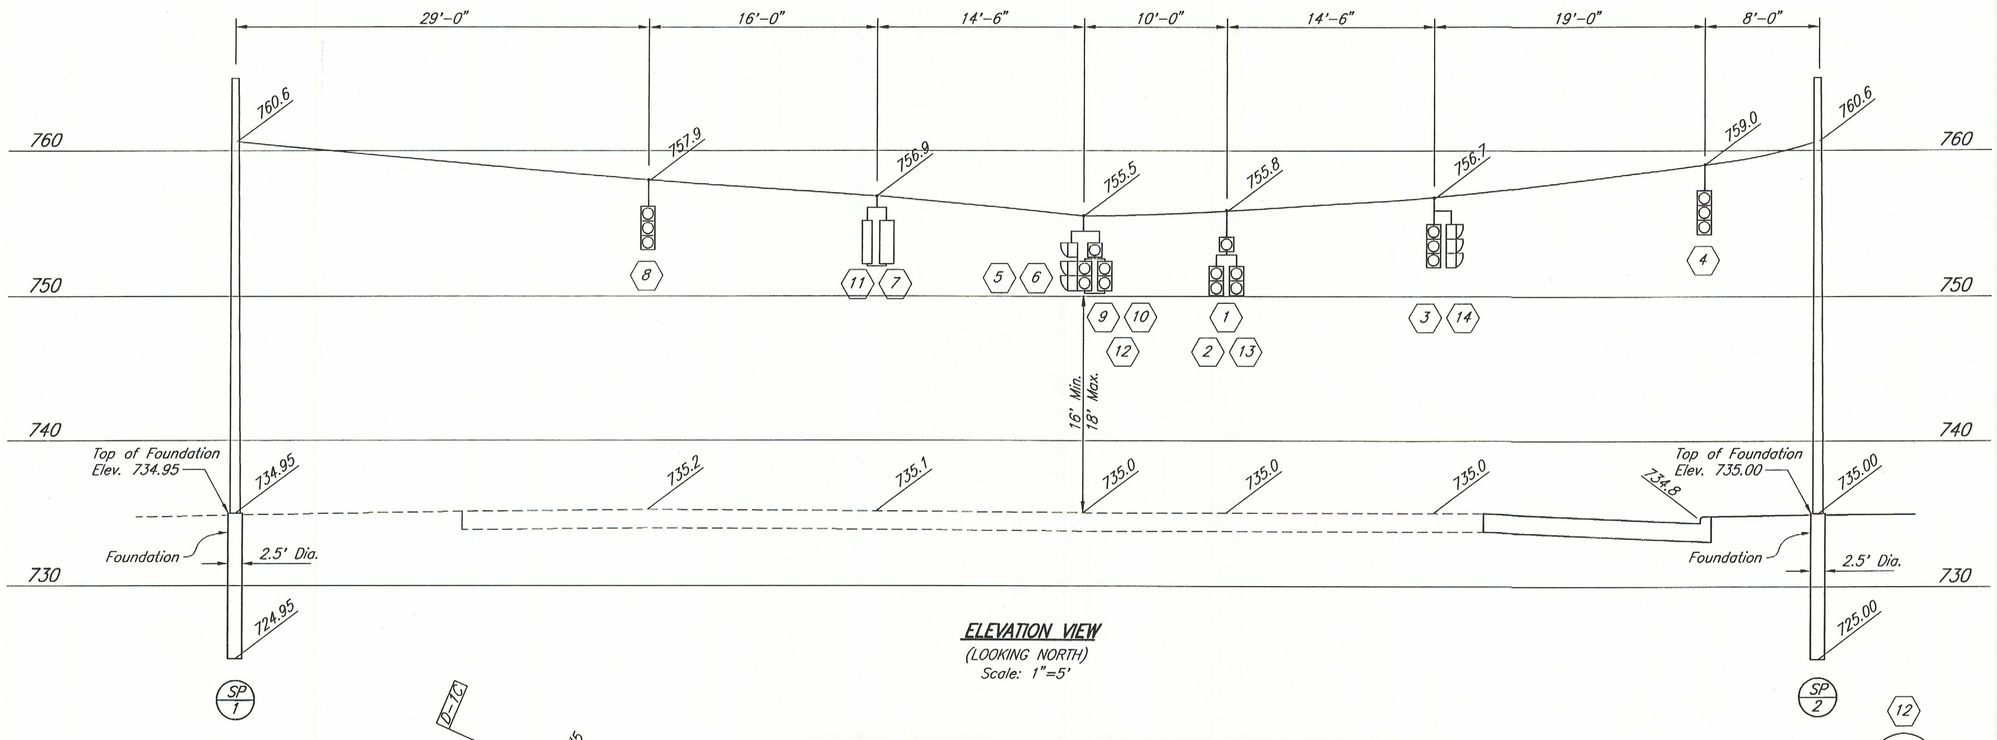

ELEVATION VIEW
(LOOKING NORTH)
Scale: 1"=5'

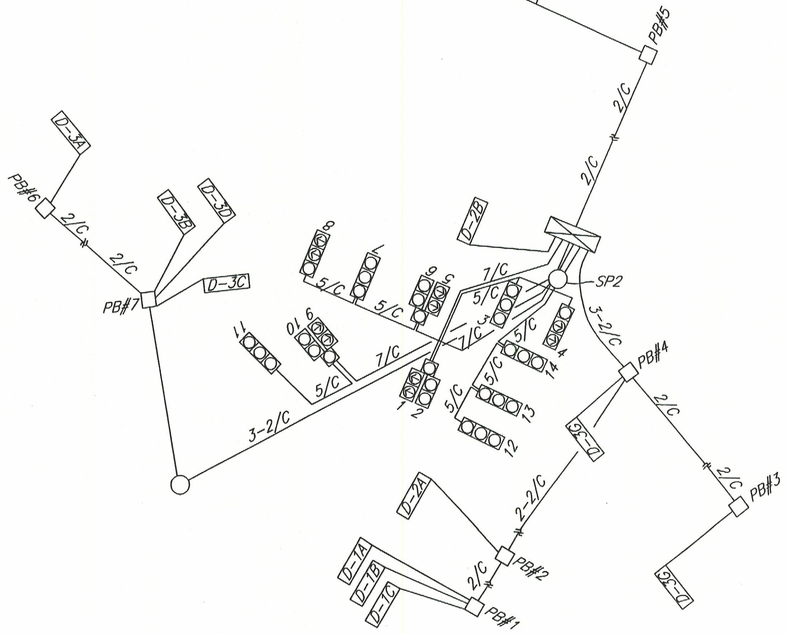

WIRING DIAGRAM

STRAIN POLE CHART
TYPE TC-81.10

POLE NO.	POLE LOCATION STATION AND OFFSET FROM ℄	POLE DESIGN NO.	POLE HEIGHT	INDEX LINE ANGLE	HANDHOLE	POWER SERVICE	SIGNAL CABLE	POLE RAKE	TOP OF POLE FOUNDATION	POLE FOUNDATION MINIMUM DIMENSIONS	
	FROM ℄ CONST.	TC-81.10	FT.	DEG.	DEG. FROM INDEX LINE			IN.		Ht. FT.	Dia. FT.
SP-1	16+44, 61' Lt.	10	28	340°	90°	N.A.	0°	1.97	734.95	10	2.5
SP-2	16+02, 43' Rt.	8	28	340°	90°	180°	0°	2.17	735.00	10	2.5

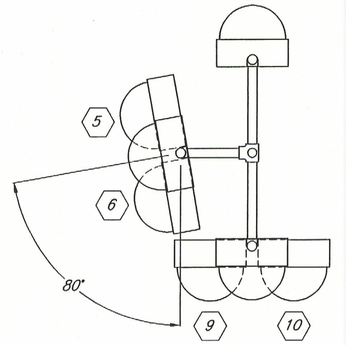

THREE WAY SIGNAL HEAD DETAIL

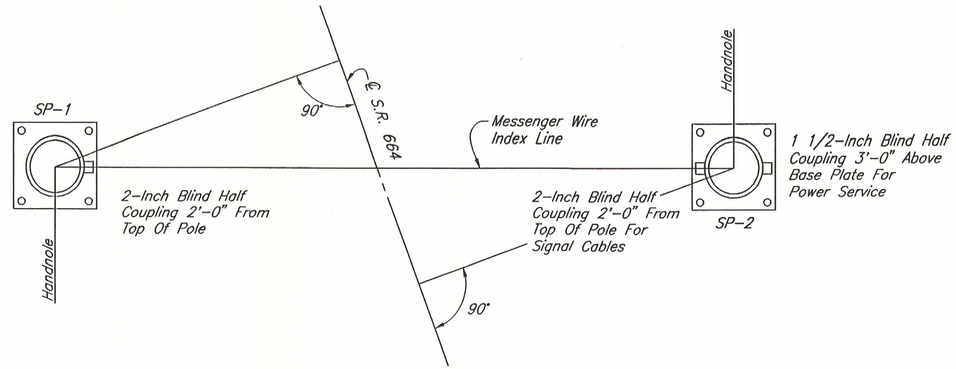

CALCULATED
CHECKED

TRAFFIC SIGNAL DETAILS

REALIGNMENT OF
S.R. 664 AT HUNTER RD.
CITY OF LOGAN, OHIO

20
20

Job No. 95099TSD Date 12/1/95 Drawn By SAM, SB, RMS