ROAD # 76-93-94-77
HOCKING COUNTY (3/42)

FINAL SURVEY — SURVEYED — PLOTTED — TRACED — NOTE BOOK — NO. — BY — DATE — AREAS — AREAS CHECKED

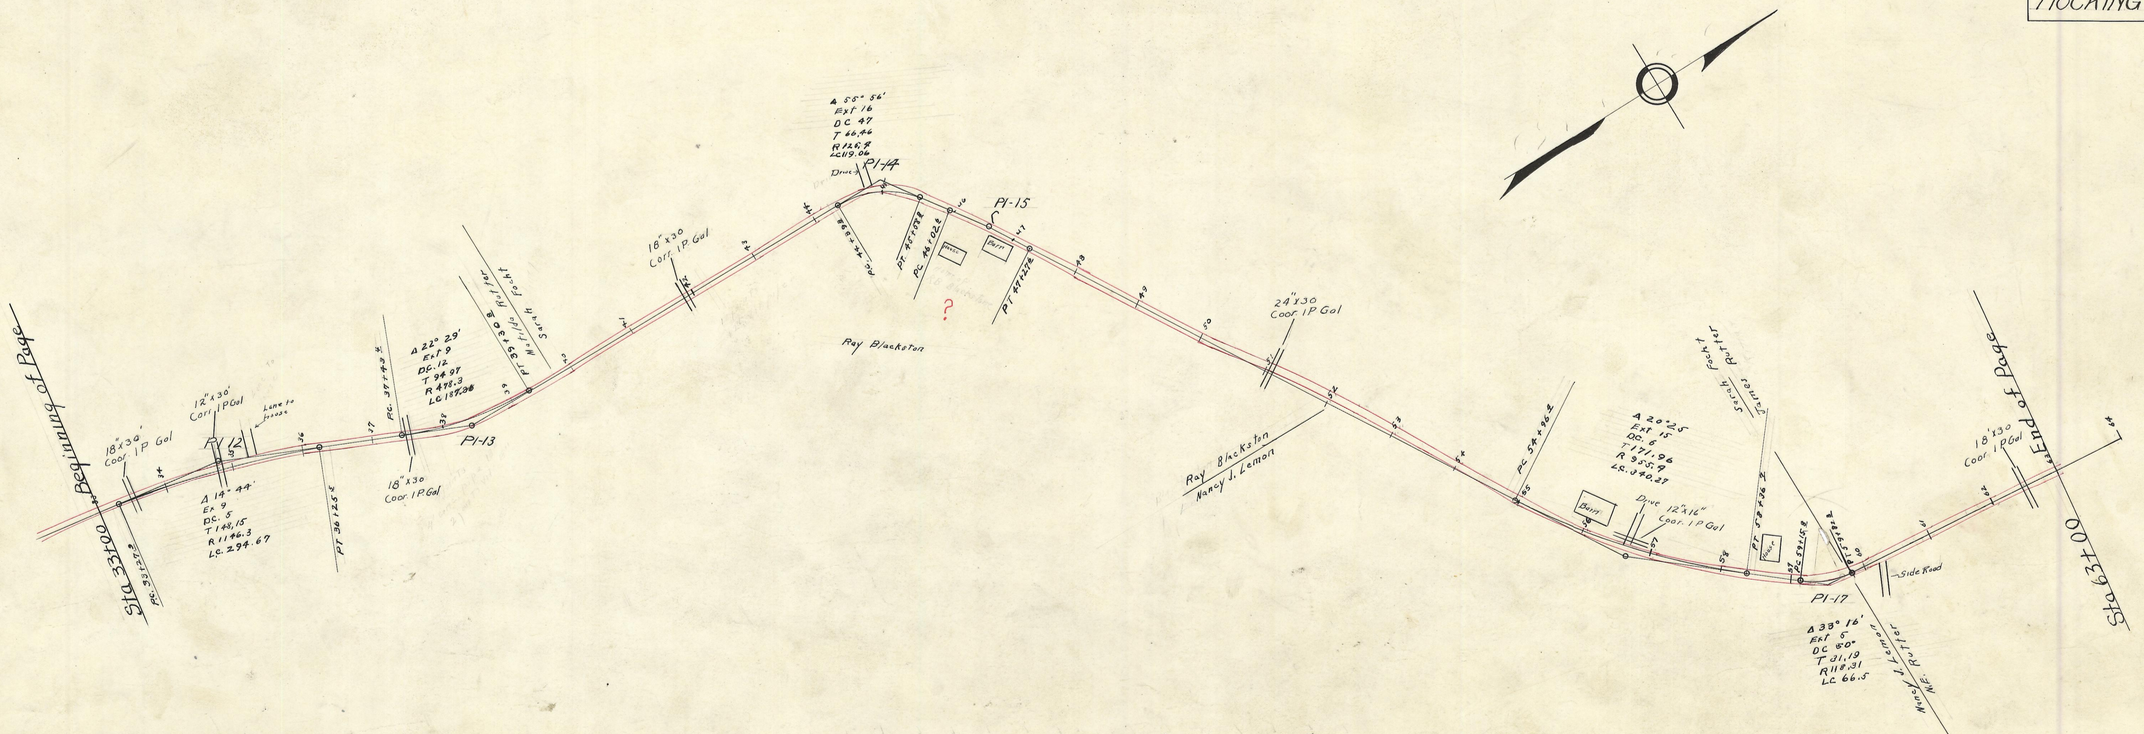


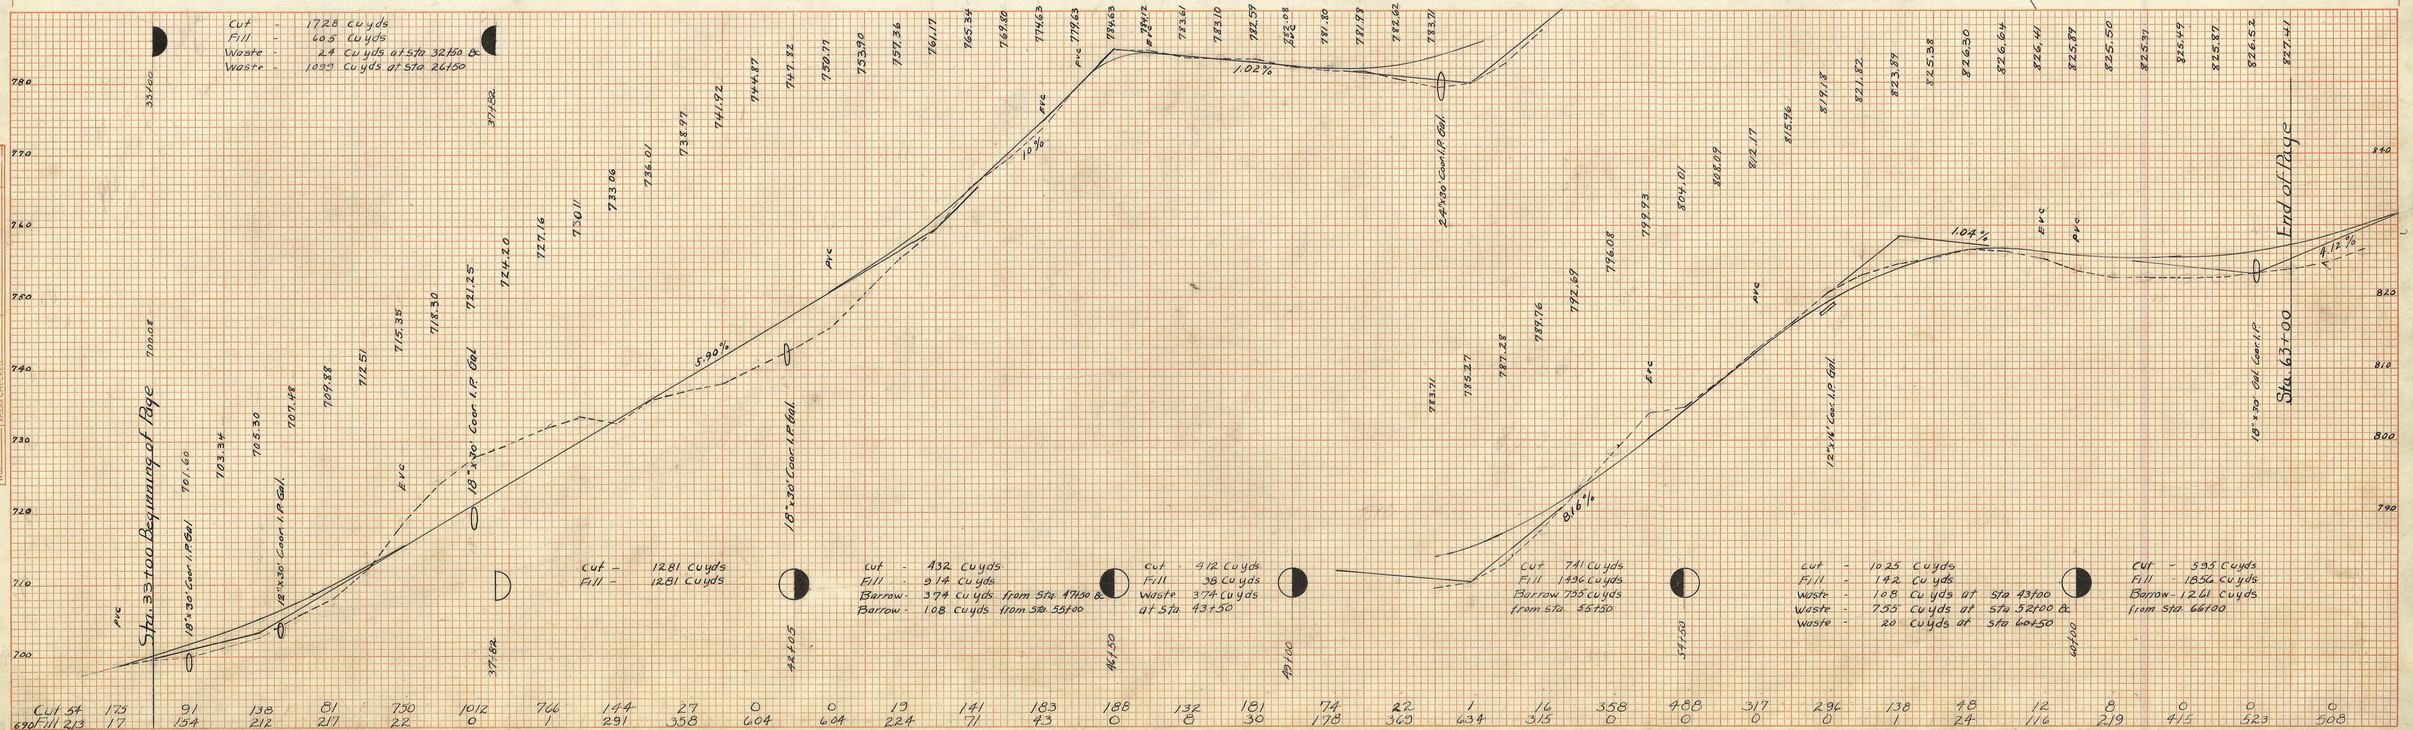


PLATE 42 CROSS SECTION — EUGENE DIETZGEN CO. CHGO.-N.Y.

PRINTED IN U. S. A. ON 100% RAG STOCK MADE IN U. S. A.