CALC. BY: GM DATE: 12/91	HOCKING COUNTY COUNTY ROAD No. 26	OHIO
CHKD: BY: GAM DATE: 12/91		FHWA REGION 5
FEDERAL PROJECT	BRO 3702 (1) PID 9375 State Job No. 18075(0)	

35/35

6/6

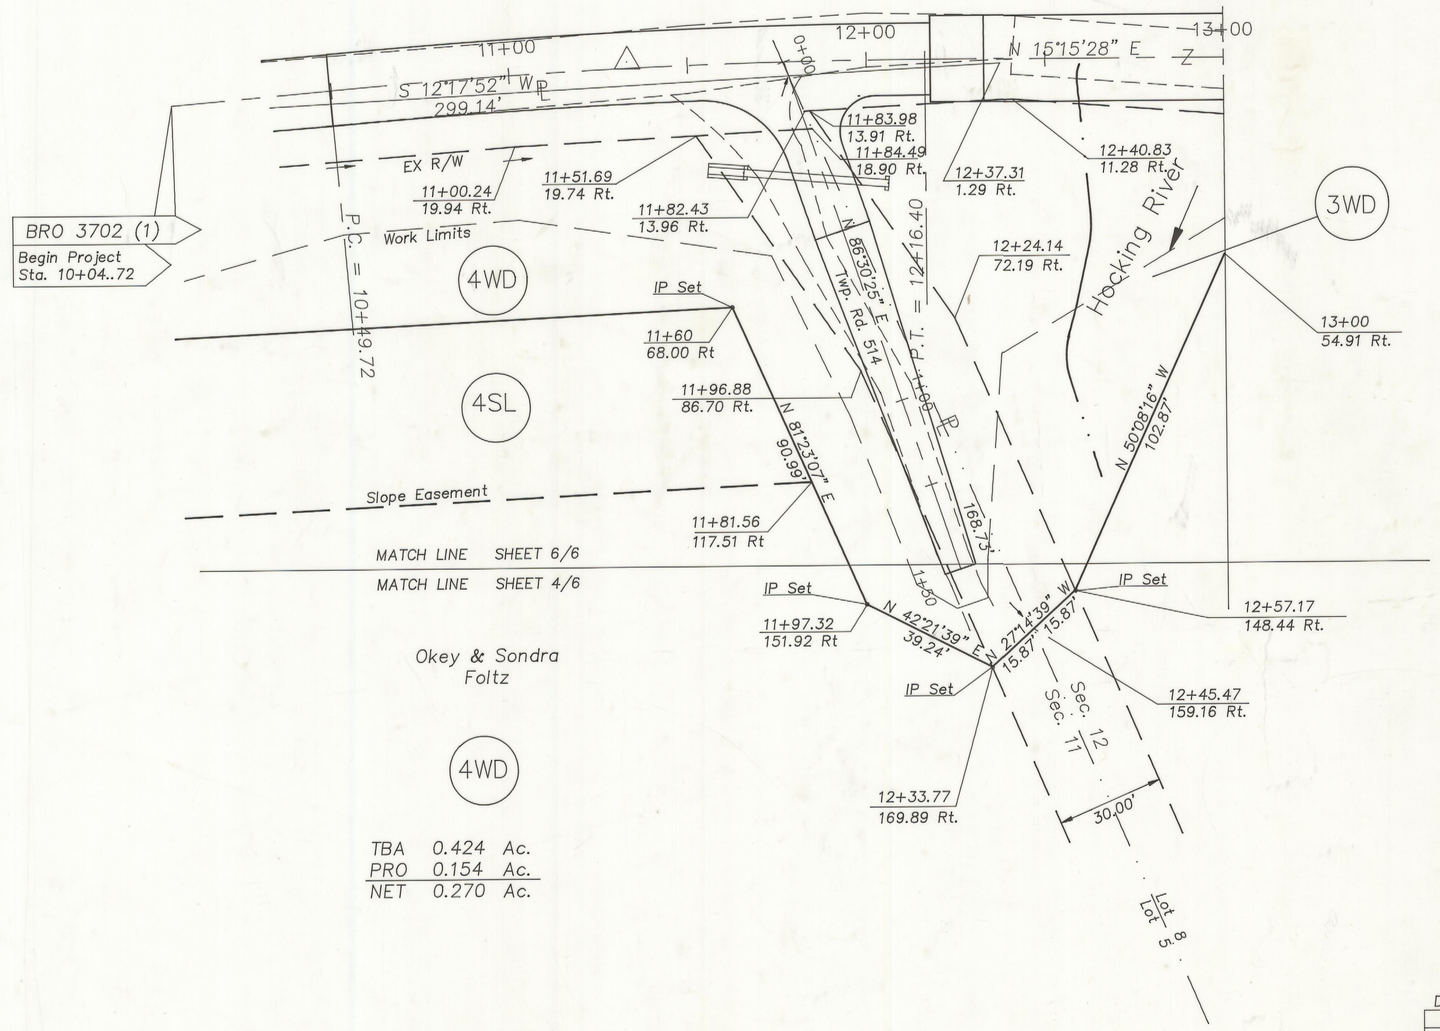

DEPARTMENT OF TRANSPORTATION
HOCKING COUNTY, STARR TOWNSHIP
SECTIONS 11 & 12
T 12 N R 16 W
LOT 5 (68 Ac.) & LOT 8 (43.3 Ac.)

GRAPHIC SCALE

20 0 10 20 40 80

(IN FEET)
1 inch = 20 ft.

TBA	0.424 Ac.
PRO	0.154 Ac.
NET	0.270 Ac.

Date of Completion 2/15/93

NO.	DATE	DESCRIPTION	BY
1	2/20/93	Revise Sec. No. & Add IP	GAM

HOC. CR 26 R/W PLAN STA. 9+43.34 TO STA. 13+00