PROPERTY MAP
HOCKING COUNTY, GREEN TOWNSHIP
SECTIONS 27 & 33, T.13N., R.16W.

SCALE
0 50 100
1 INCH = 100 FEET

CALC. BY: C.S.G. DATE: 1-6-93	HOC-328-10.51	OHIO	32/36
CHK'D: BY: ____ DATE: ____		FHWA 5 REGION	2/6
FEDERAL PROJECT	STP-916 (3)	STATE PROJECT	108900

PID - 10209

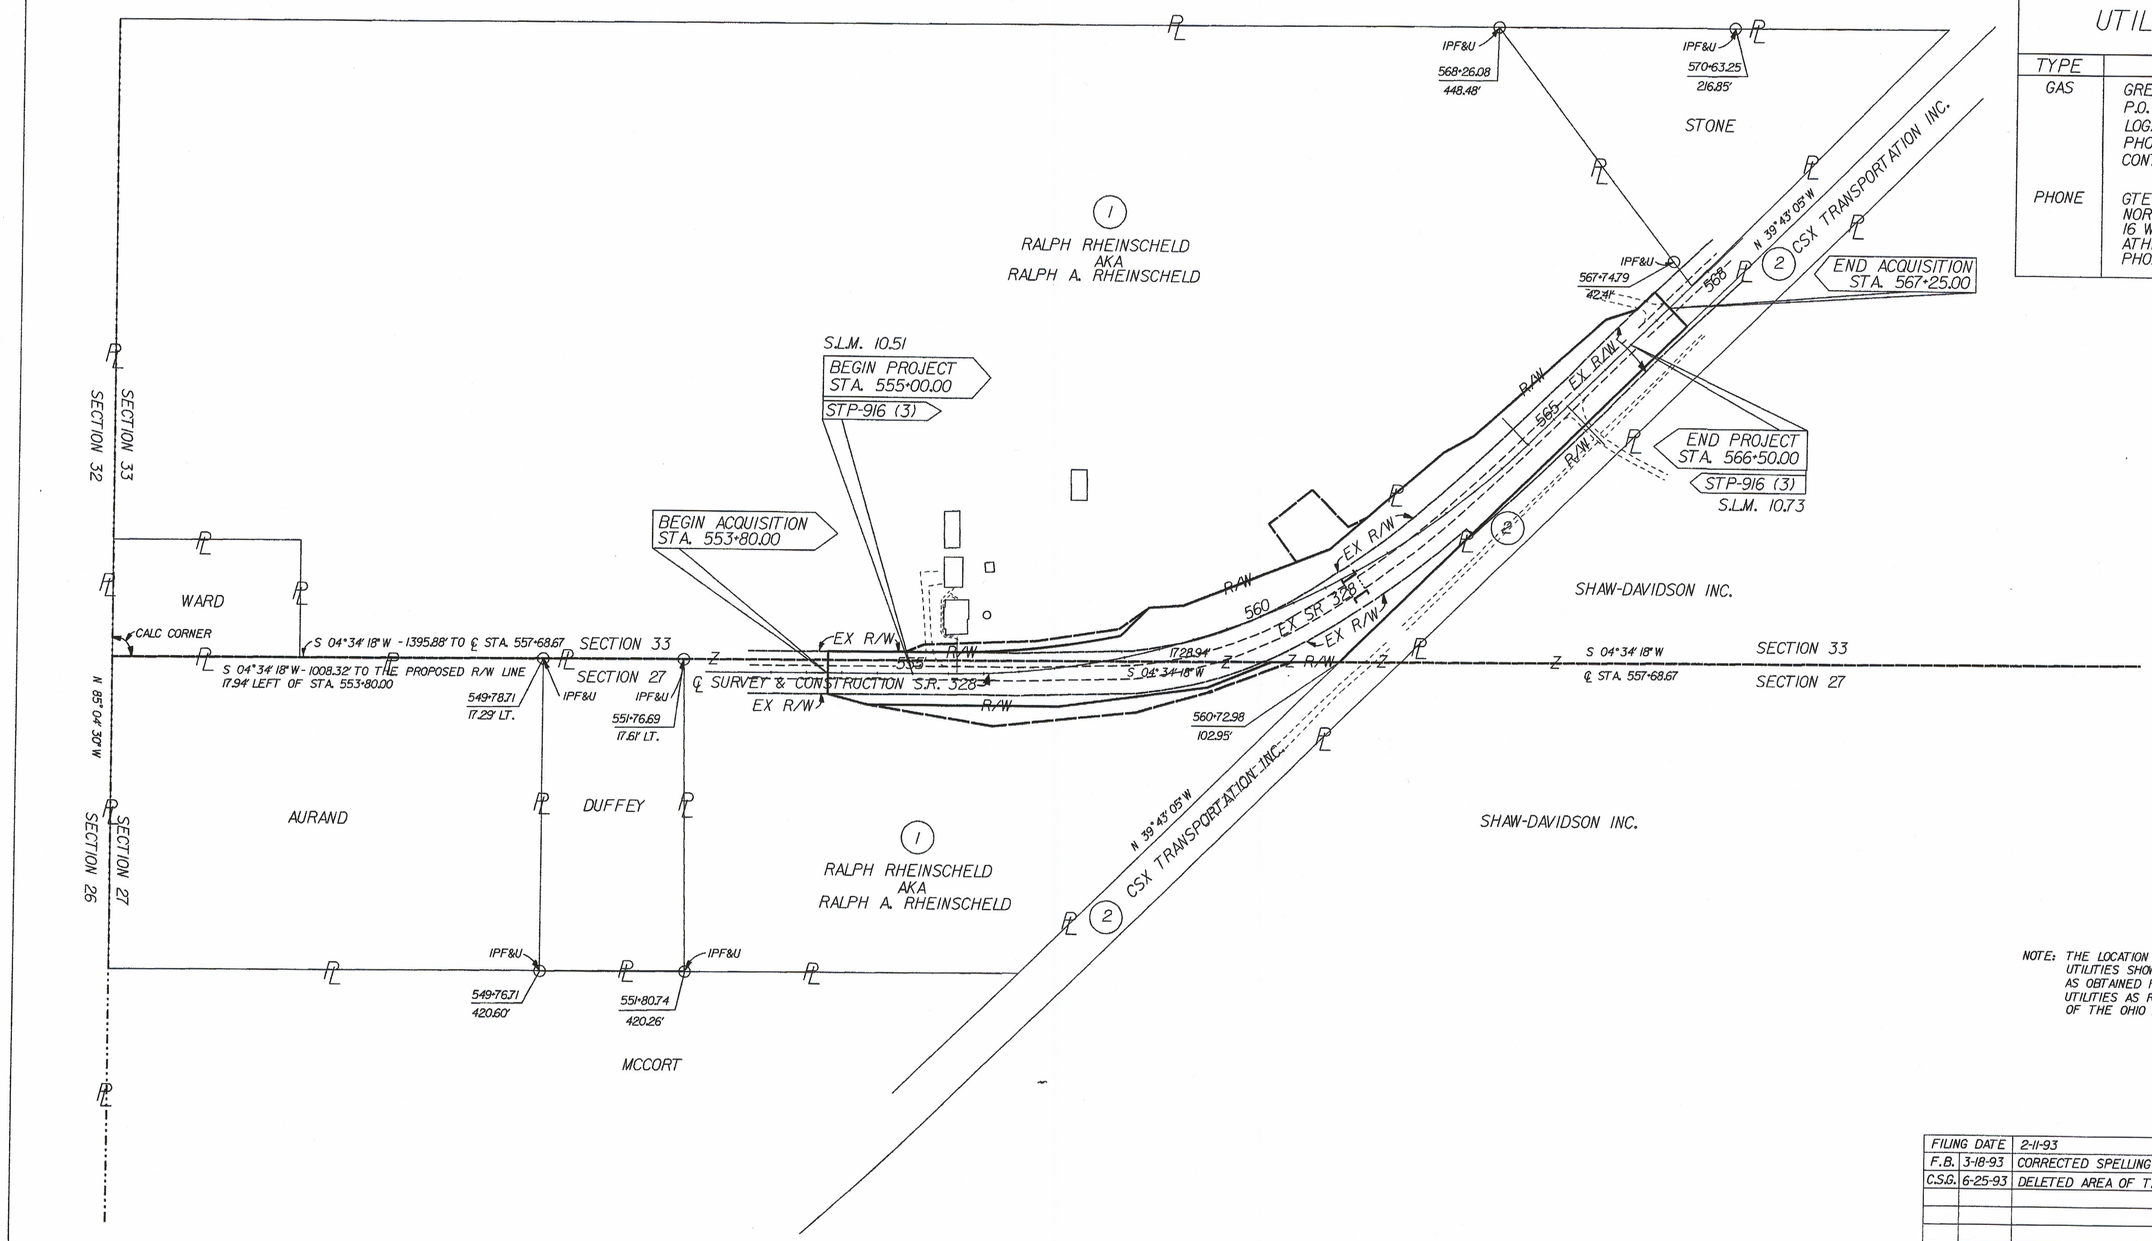

UTILITY OWNERS

TYPE	NAME & ADDRESS
GAS	GREEN FALLS GAS COMPANY P.O. BOX 698 LOGAN, OHIO 43138 PHONE: (614)-385-2184 CONTACT: STEVE BUCKLEY
PHONE	GTE TELEPHONE OPERATIONS - NORTH AREA 16 WEST WASHINGTON STREET ATHENS, OHIO 45701 PHONE: (614)-592-0540

NOTE: THE LOCATION OF THE UNDERGROUND UTILITIES SHOWN ON THESE PLANS ARE AS OBTAINED FROM THE OWNERS OF THE UTILITIES AS REQUIRED BY SECTION 153.64 OF THE OHIO REVISED CODE.

REV.	DATE	DESCRIPTION
FILING DATE	2-11-93	
F.B.	3-18-93	CORRECTED SPELLING NAME ON PAR 1
C.S.G.	6-25-93	DELETED AREA OF TAKE ON PAR 2WD & 2T.

PROPERTY MAP