HOCKING COUNTY
HOC-328-1.75
R/W PLANS

2/2

DATE 1-12-55 | DRAWN BY O.D.S.
REVISED

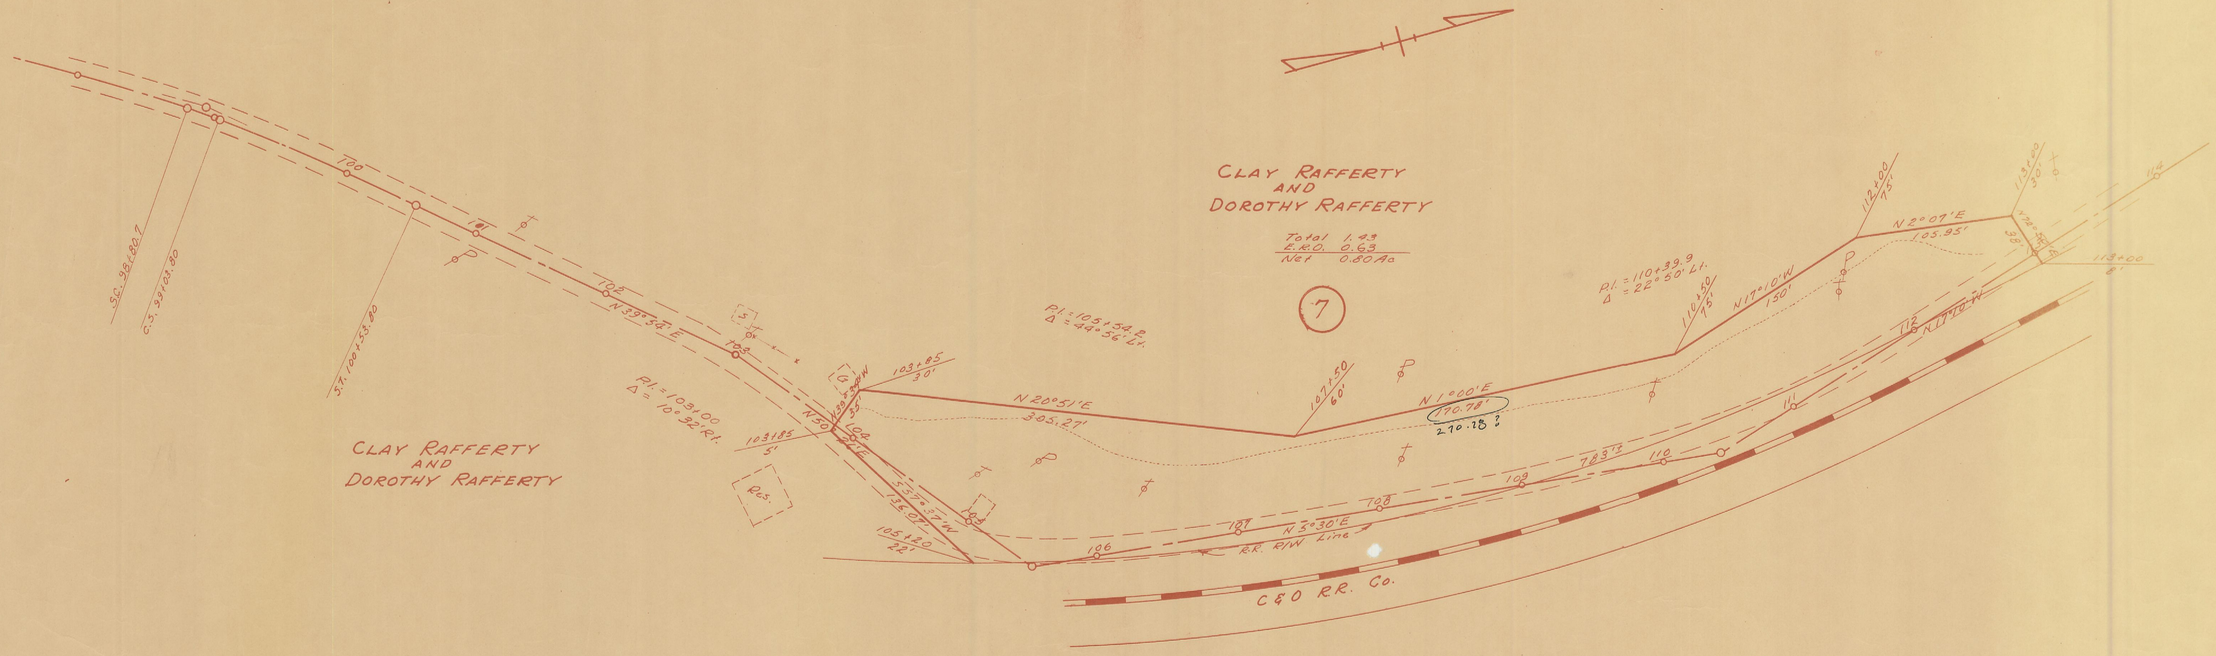

STAR TWP., SEC. 18 - T12N - R16W

HOCKING CO. 2
HOC-328-1.75
R/W PLANS 2