CENTERLINE SURVEY PLAT

HOC–328–2.23
STARR TOWNSHIP
HOCKING COUNTY
T–12N, R–16W
SECTION 20

CALCULATED BY: JBB DATE: 11/13/92	HOC–328–2.23	OHIO
CHECKED BY: SSK DATE: 11/13/92		FHWA REGION 5

18/20

1/3

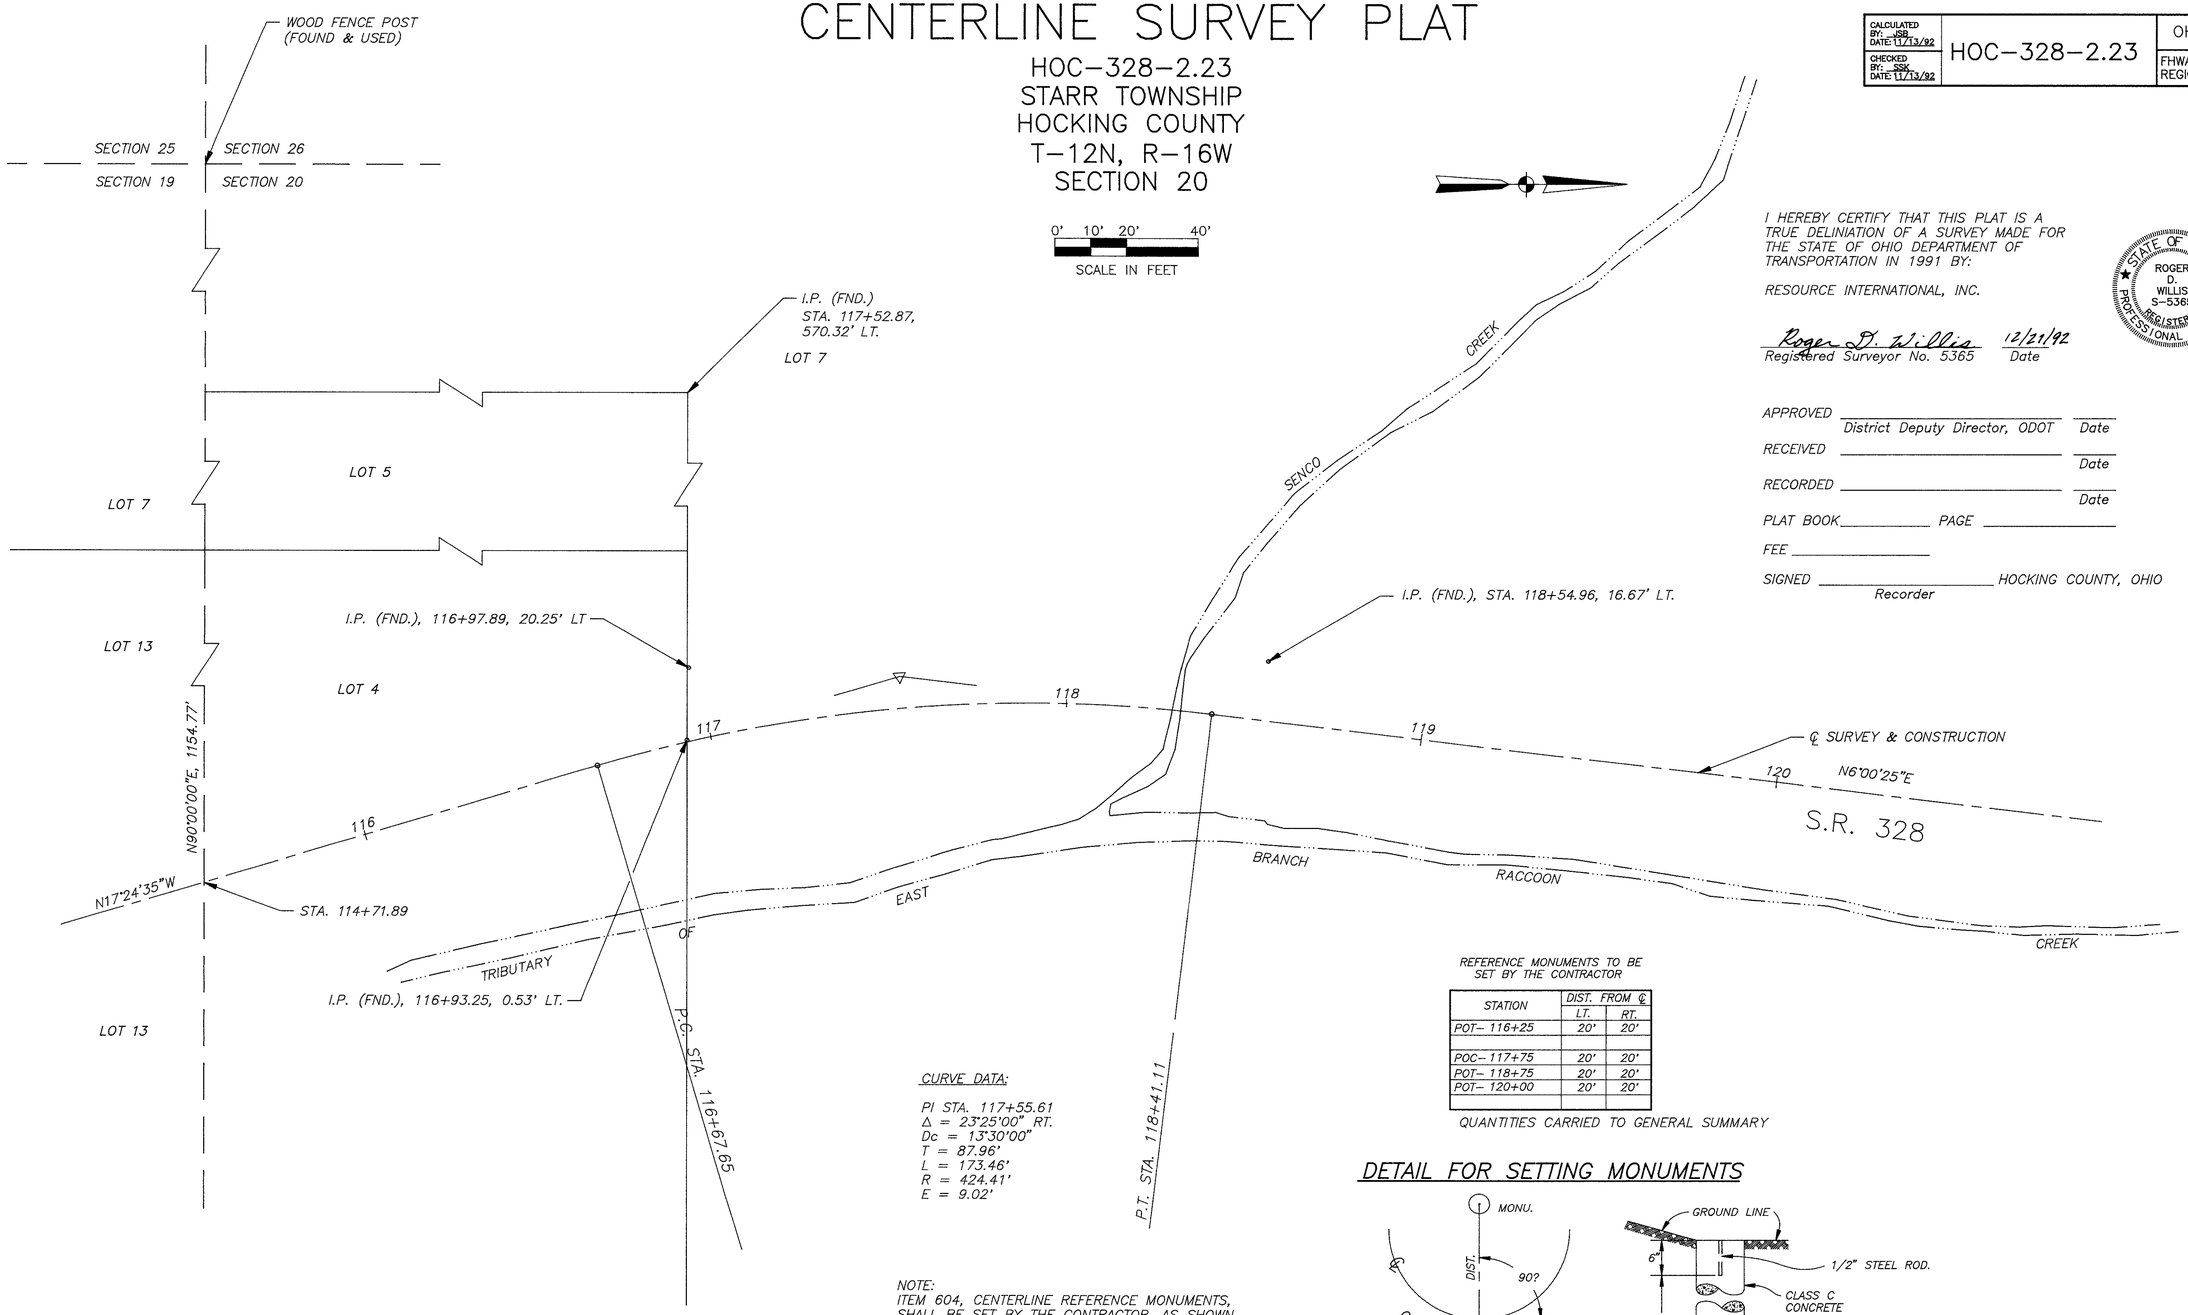

I HEREBY CERTIFY THAT THIS PLAT IS A TRUE DELINIATION OF A SURVEY MADE FOR THE STATE OF OHIO DEPARTMENT OF TRANSPORTATION IN 1991 BY:

RESOURCE INTERNATIONAL, INC.

STATE OF OHIO — ROGER D. WILLIS S–5365 REGISTERED PROFESSIONAL SURVEYOR

Roger D. Willis — 12/21/92
Registered Surveyor No. 5365 — Date

APPROVED _____ District Deputy Director, ODOT — Date

RECEIVED _____ Date

RECORDED _____ Date

PLAT BOOK _____ PAGE _____

FEE _____

SIGNED _____ Recorder — HOCKING COUNTY, OHIO

REFERENCE MONUMENTS TO BE SET BY THE CONTRACTOR

STATION	DIST. FROM ℄ LT.	RT.
POT– 116+25	20'	20'
POC– 117+75	20'	20'
POT– 118+75	20'	20'
POT– 120+00	20'	20'

QUANTITIES CARRIED TO GENERAL SUMMARY

CURVE DATA:

PI STA. 117+55.61
Δ = 23°25'00" RT.
Dc = 13°30'00"
T = 87.96'
L = 173.46'
R = 424.41'
E = 9.02'

DETAIL FOR SETTING MONUMENTS

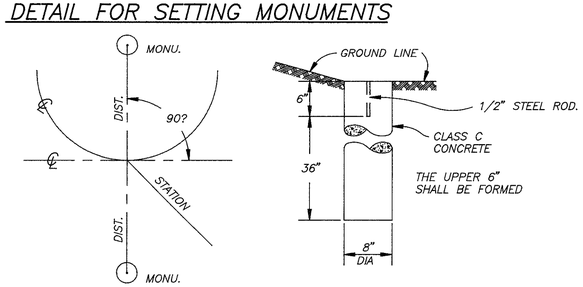

BASIS OF BEARINGS

BEARINGS ARE BASED ON THE SOUTH LINE OF THE 3.895 ACRE PROPERTY AS DESCRIBED IN VOL. 145, PAGE 425

NOTE:
ITEM 604, CENTERLINE REFERENCE MONUMENTS, SHALL BE SET BY THE CONTRACTOR, AS SHOWN ON THESE PLANS, DURING CONSTRUCTION. THE MONUMENTS WILL HAVE AN ACCURACY OF 0.02± FT. THE MONUMENTS WILL BE SET UNDER THE DIRECTION OF THE DISTRICT 10 SURVEY SUPERVISOR.

TYPE FUND: STATE

COMPLETION DATE: 12/21/92		
REV.	DATE	