HOCKING COUNTY, GOOD HOPE TOWNSHIP
SECTION 27, T.13N., R.18W.

metric units

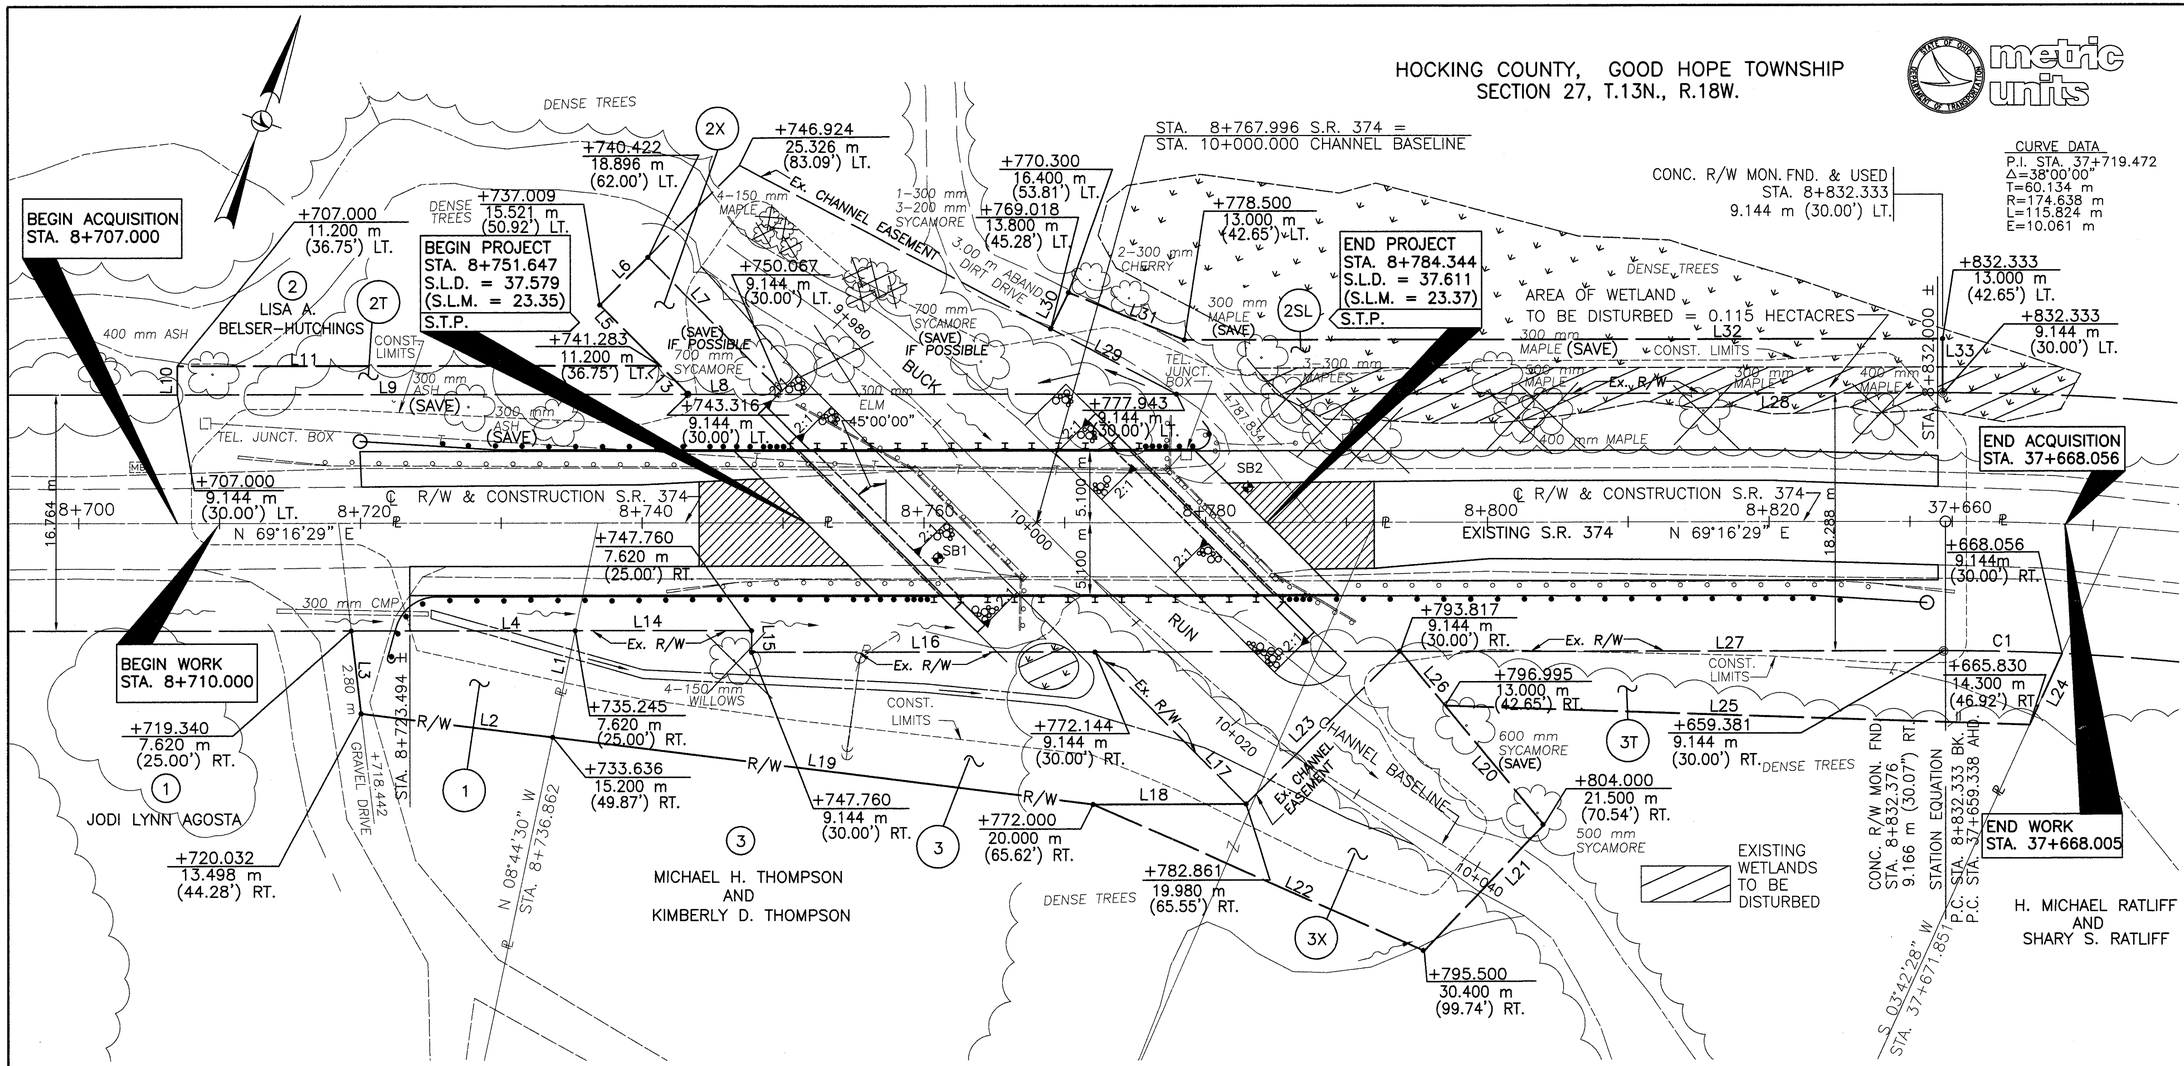

THE EXISTING RIGHT OF WAY WIDTH AND LOCATION WERE DETERMINED USING S.R. 374 SEC. 17.94–21.94 (S.H. 842 SEC. D)

LINE	BEARING	DISTANCE
L1	S 08°44'30" E	7.749 m (25.42')
L2	S 76°24'23" W	13.710 m (44.98')
L3	N 27°26'46" W	5.919 m (19.42')
L4	N 69°16'29" E	15.906 m (52.19')
L5	N 65°24'31" W	8.969 m (29.43')
L6	N 24°35'29" E	4.800 m (15.75')
L7	S 65°24'31" E	13.716 m (45.00')
L8	S 69°16'29" W	6.751 m (22.15')
L9	S 69°16'29" W	36.316 m (119.15')
L10	N 20°43'31" W	2.056 m (6.75')
L11	N 69°16'29" E	34.283 m (112.48')

LINE	BEARING	DISTANCE
L13	S 65°24'31" E	2.892 m (9.49')
L14	N 69°16'29" E	12.515 m (41.06')
L15	S 20°43'31" E	1.524 m (5.00')
L16	N 69°16'29" E	24.384 m (80.00')
L17	S 65°24'31" E	15.240 m (50.00')
L18	S 69°10'04" W	10.861 m (35.63')
L19	S 76°24'23" W	38.663 m (126.85')
L20	S 60°13'09" E	16.012 m (52.53')
L21	S 22°57'28" W	12.307 m (40.38')
L22	N 86°51'12" W	25.698 m (84.31')
L23	N 24°35'29" E	15.409 m (50.56')

LINE	BEARING	DISTANCE
L24	S 03°42'28" W	5.558 m (18.24')
L25	S 71°13'20" W	41.515 m (136.20')
L26	N 60°13'09" W	4.997 m (16.39')
L27	N 69°16'29" E	38.710 m (127.00')
L28	S 69°16'29" W	54.390 m (178.45')
L29	N 83°10'31" W	10.067 m (33.03')
L30	N 05°31'31" E	2.877 m (9.44')
L31	S 88°20'42" E	8.878 m (29.13')
L32	N 69°16'29" E	53.833 m (176.62')
L33	S 20°43'31" E	3.856 m (12.65')

CURVE #	RADIUS	LENGTH	CHORD	CHORD BEARING	DELTA ANGLE
C1	165.494m (542.96')	8.261m (27.10')	8.261m (27.10')	N 70°42'18" E	02°51'37" RT.

MONUMENT LEGEND

- ◎ EXISTING R/W MONUMENT FOUND
- ○ EXISTING IRON PIN/P.K. NAIL FOUND
- ✓ R.R. SPIKE SET
- • DENOTES A 19mm(3/4") x 0.75m(30") IRON PIN TOPPED BY A MINIMUM 38.1mm (1 1/2") DIAMETER ALUMINUM CAP STAMPED "ODOT R/W – BRYAN E. McCOY, P.S. 4936."

REV	DATE	DESCRIPTION

DATE OF COMPLETION 05/05/98

HORIZONTAL SCALE: 1:200
SCALE IN METERS 0 2 4 8

P.I.D. NO. 12850

RIGHT-OF-WAY PLAN
STA. 8+700 TO STA. 8+832.333

HOC-374-37.579(23.35)

4/4

32/32

FILE NAME: 12850RDA
DATE: 5-1-98
SCALE: 1:1