FED. RD. DIVISION	STATE	PROJECT	
2	OHIO		

HOC-93-9.16(35)(97.63)63

23

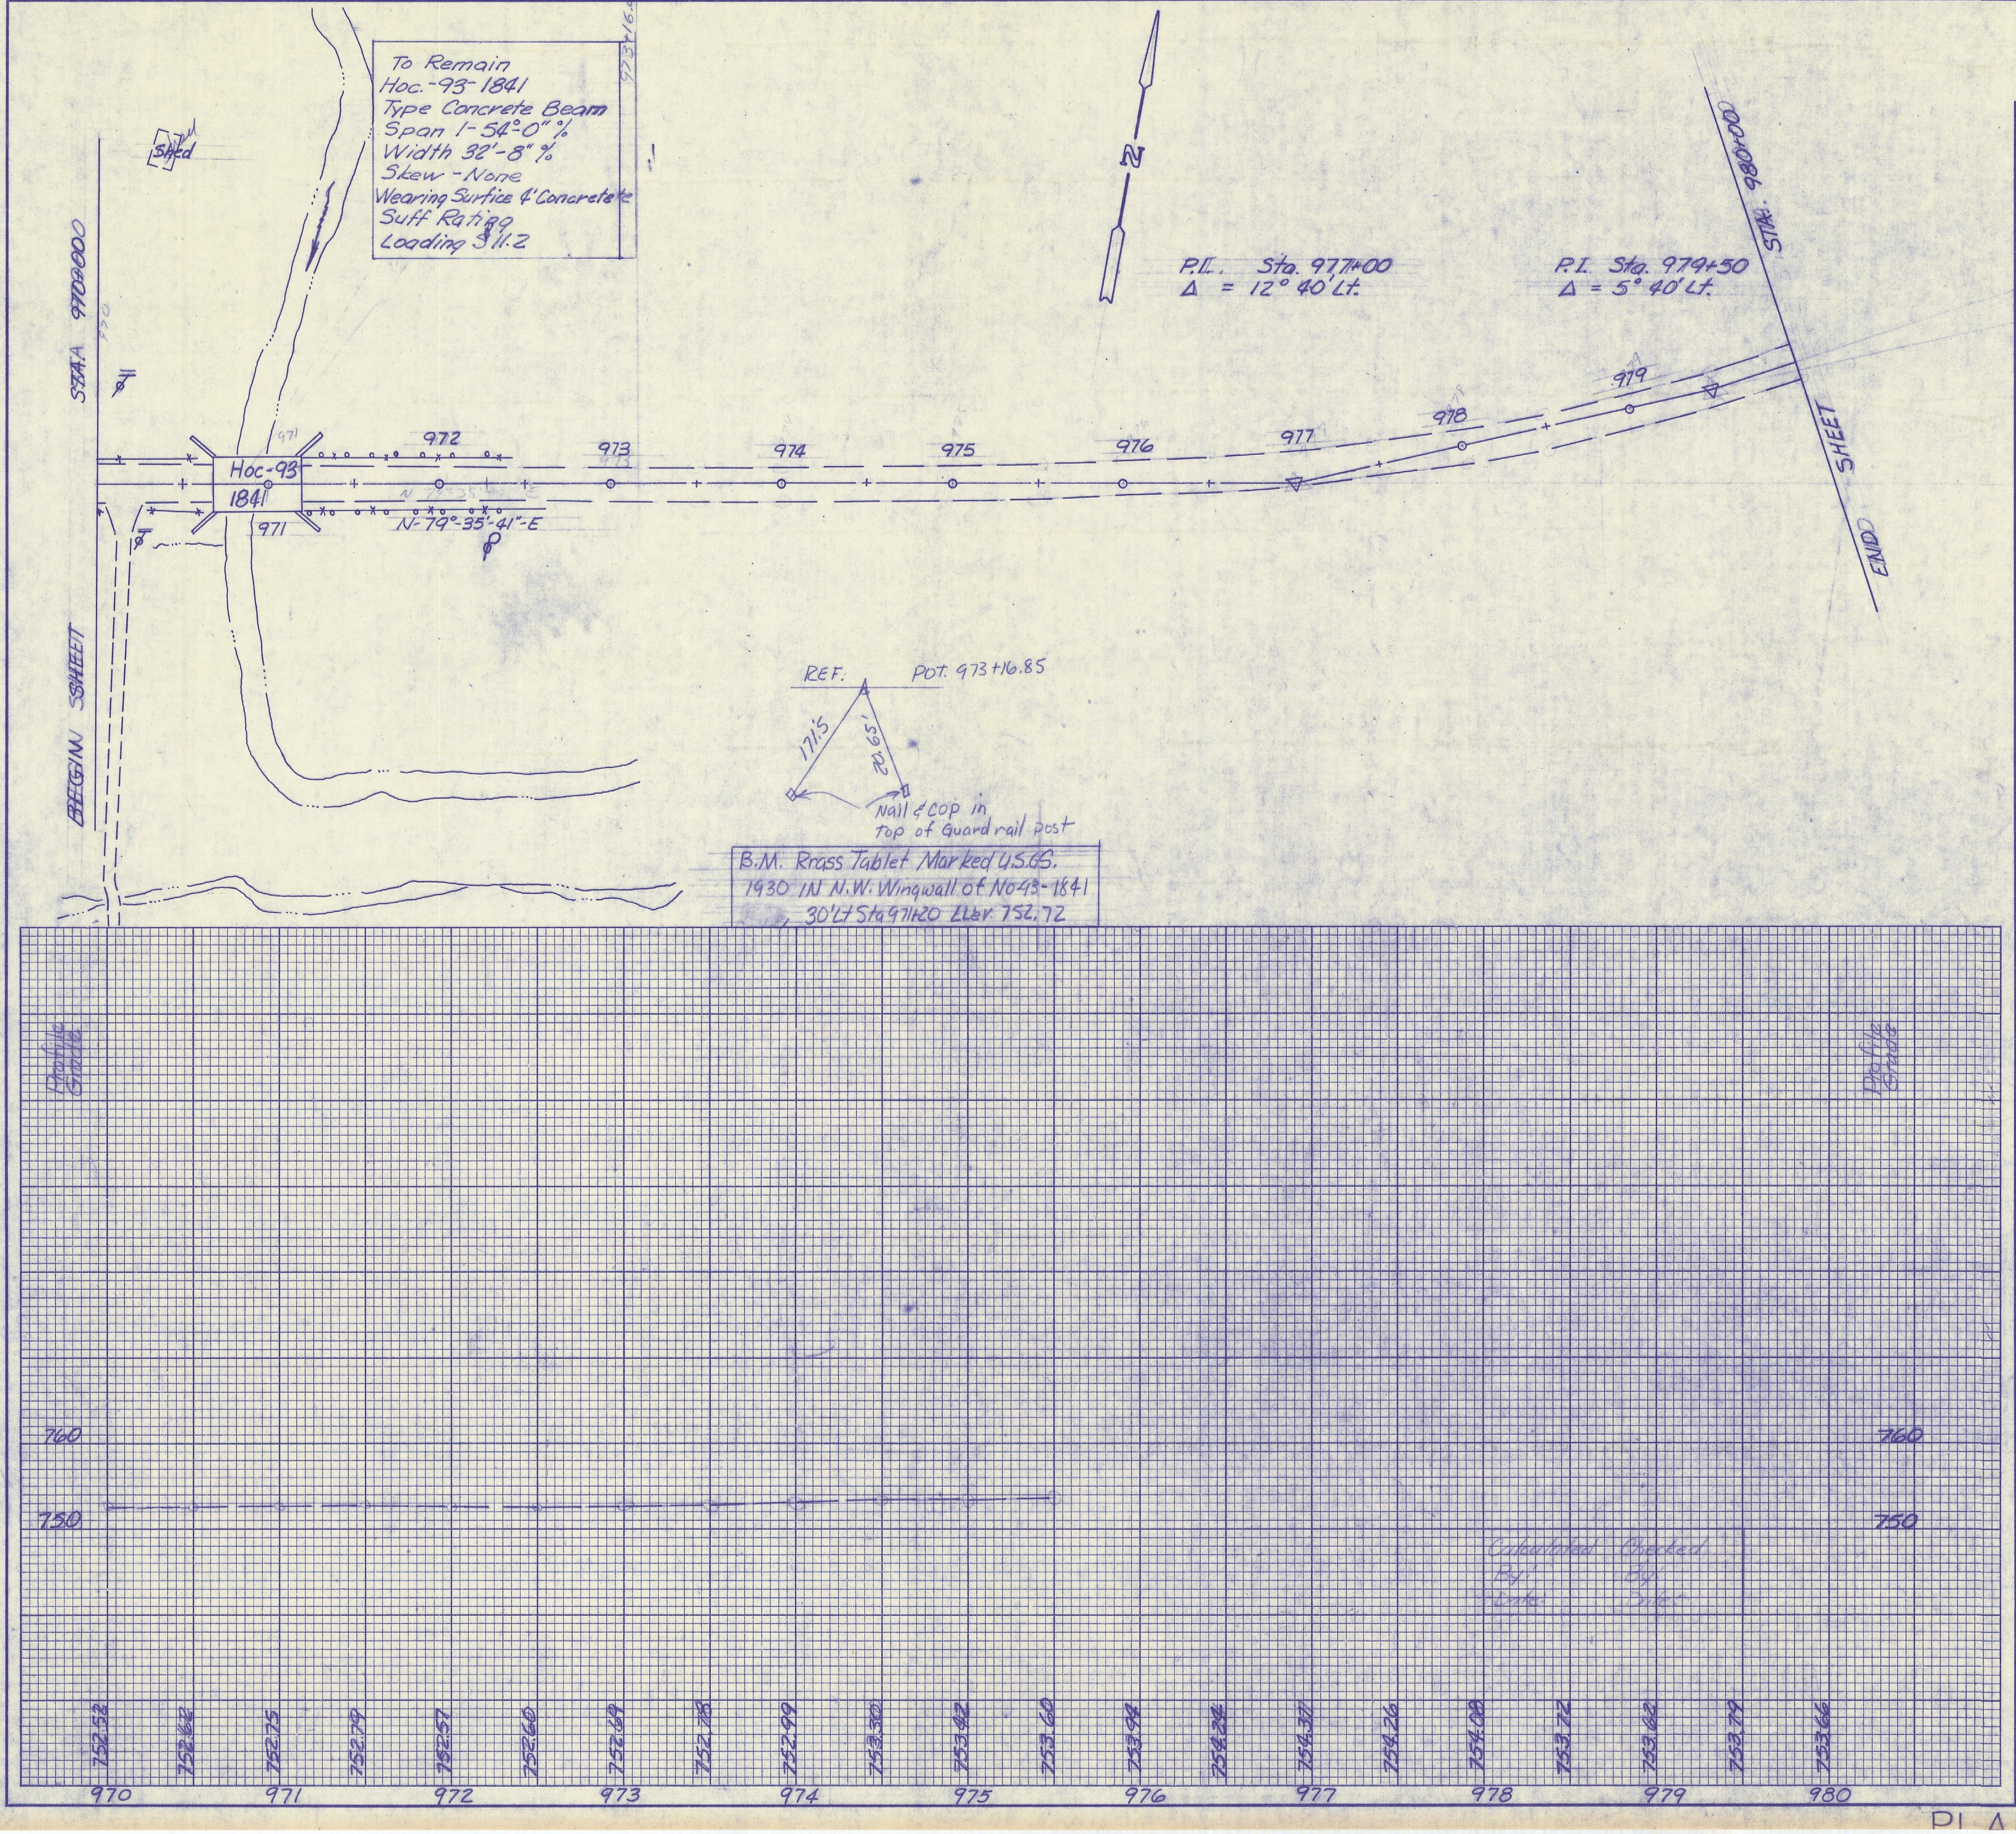

ESTIMATED QUANTITIES

REF. NO.	STATION TO STATION	SIDE	See Sheet No.	TOTALS
	ROADWAY			

PLAN & PROFILE STA 970+00 TO STA 980+00