| NO | GRANTOR | GRANTEE | INSTRUMENT | DATE | RECORD | | CUST. NO. | REMARKS |
|---|---|---|---|---|---|---|---|---|
| 1. | L.O. Kreider, et al. | C. & H. V. R.R. | Grant | May 1881 | D. B. 14 P. 145 | Sept. 23, 1909 | 1479 | |
| 2. | John F. Brown | C. & H. V. R. R | Grant | Aug. 26, 1867 | D. B. 40 P. 146 | Sept. 23, 1909 | 1476 | Same as Parcel 4 Map 38. |
| 3. | Rufus A. White | C. & H. V. R. R. | Grant | Aug. 15, 1867 | D. B. 40 P. 147 | Sept. 23, 1909 | 1477 | |
| 4. | Ferdinand F. Rempel, et ux | C. & H. V. R. R. | Deed | July 13, 1881 | D. B. 7 P. 341 | July 22, 1881 | 1476 | |

| REVISIONS | | REFERENCE | DATE PLOTTED | APP. | BY |
|---|---|---|---|---|---|
| 1 | Land Schedule | | 2-15-54 | | EWN |
| 2 | 2nd Track Retired | C.E. Dwg. #1166 | 3-30-38 | TFR | F.A.O. |
| 3 | Water Facilities Retired | Information N.S. | 1-3-44 | — | D.L.A. |
| 4 | 60"-36" Cover Metal Pipe Culvert Built | C.E. Dwg. #2462 | 9-10-54 | JWM | JFCS |

# HOCKING COUNTY
## FALLS TOWNSHIP
T 14 N - R 17 W
SECTIONS 8-9.

Note: "CUST. NO." refers to deed number in Hocking Valley District.

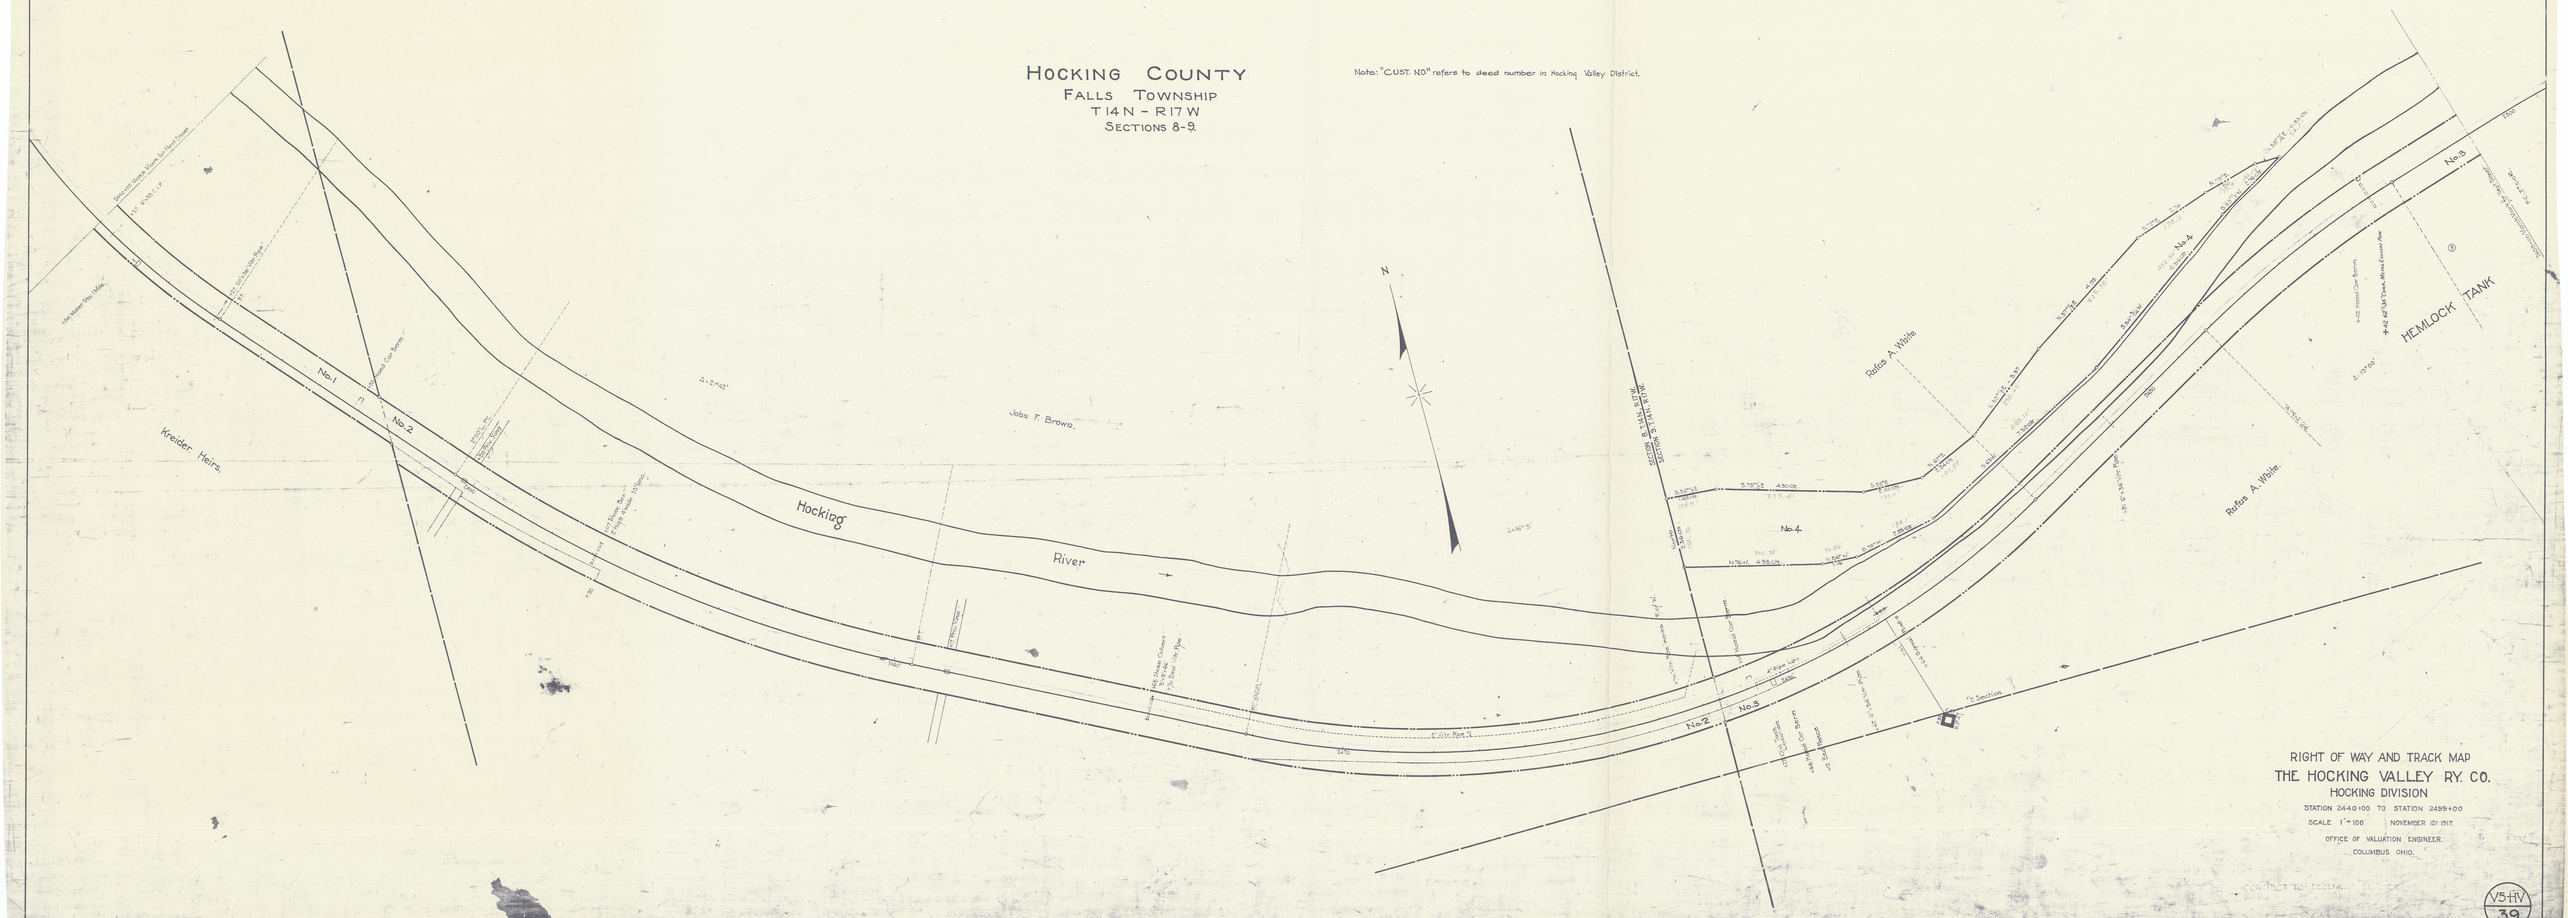


RIGHT OF WAY AND TRACK MAP
THE HOCKING VALLEY RY. CO.
HOCKING DIVISION
STATION 2440+00 TO STATION 2499+00
SCALE 1" = 100' NOVEMBER 27, 1917.
OFFICE OF VALUATION ENGINEER.
COLUMBUS OHIO.

V5-HV
39