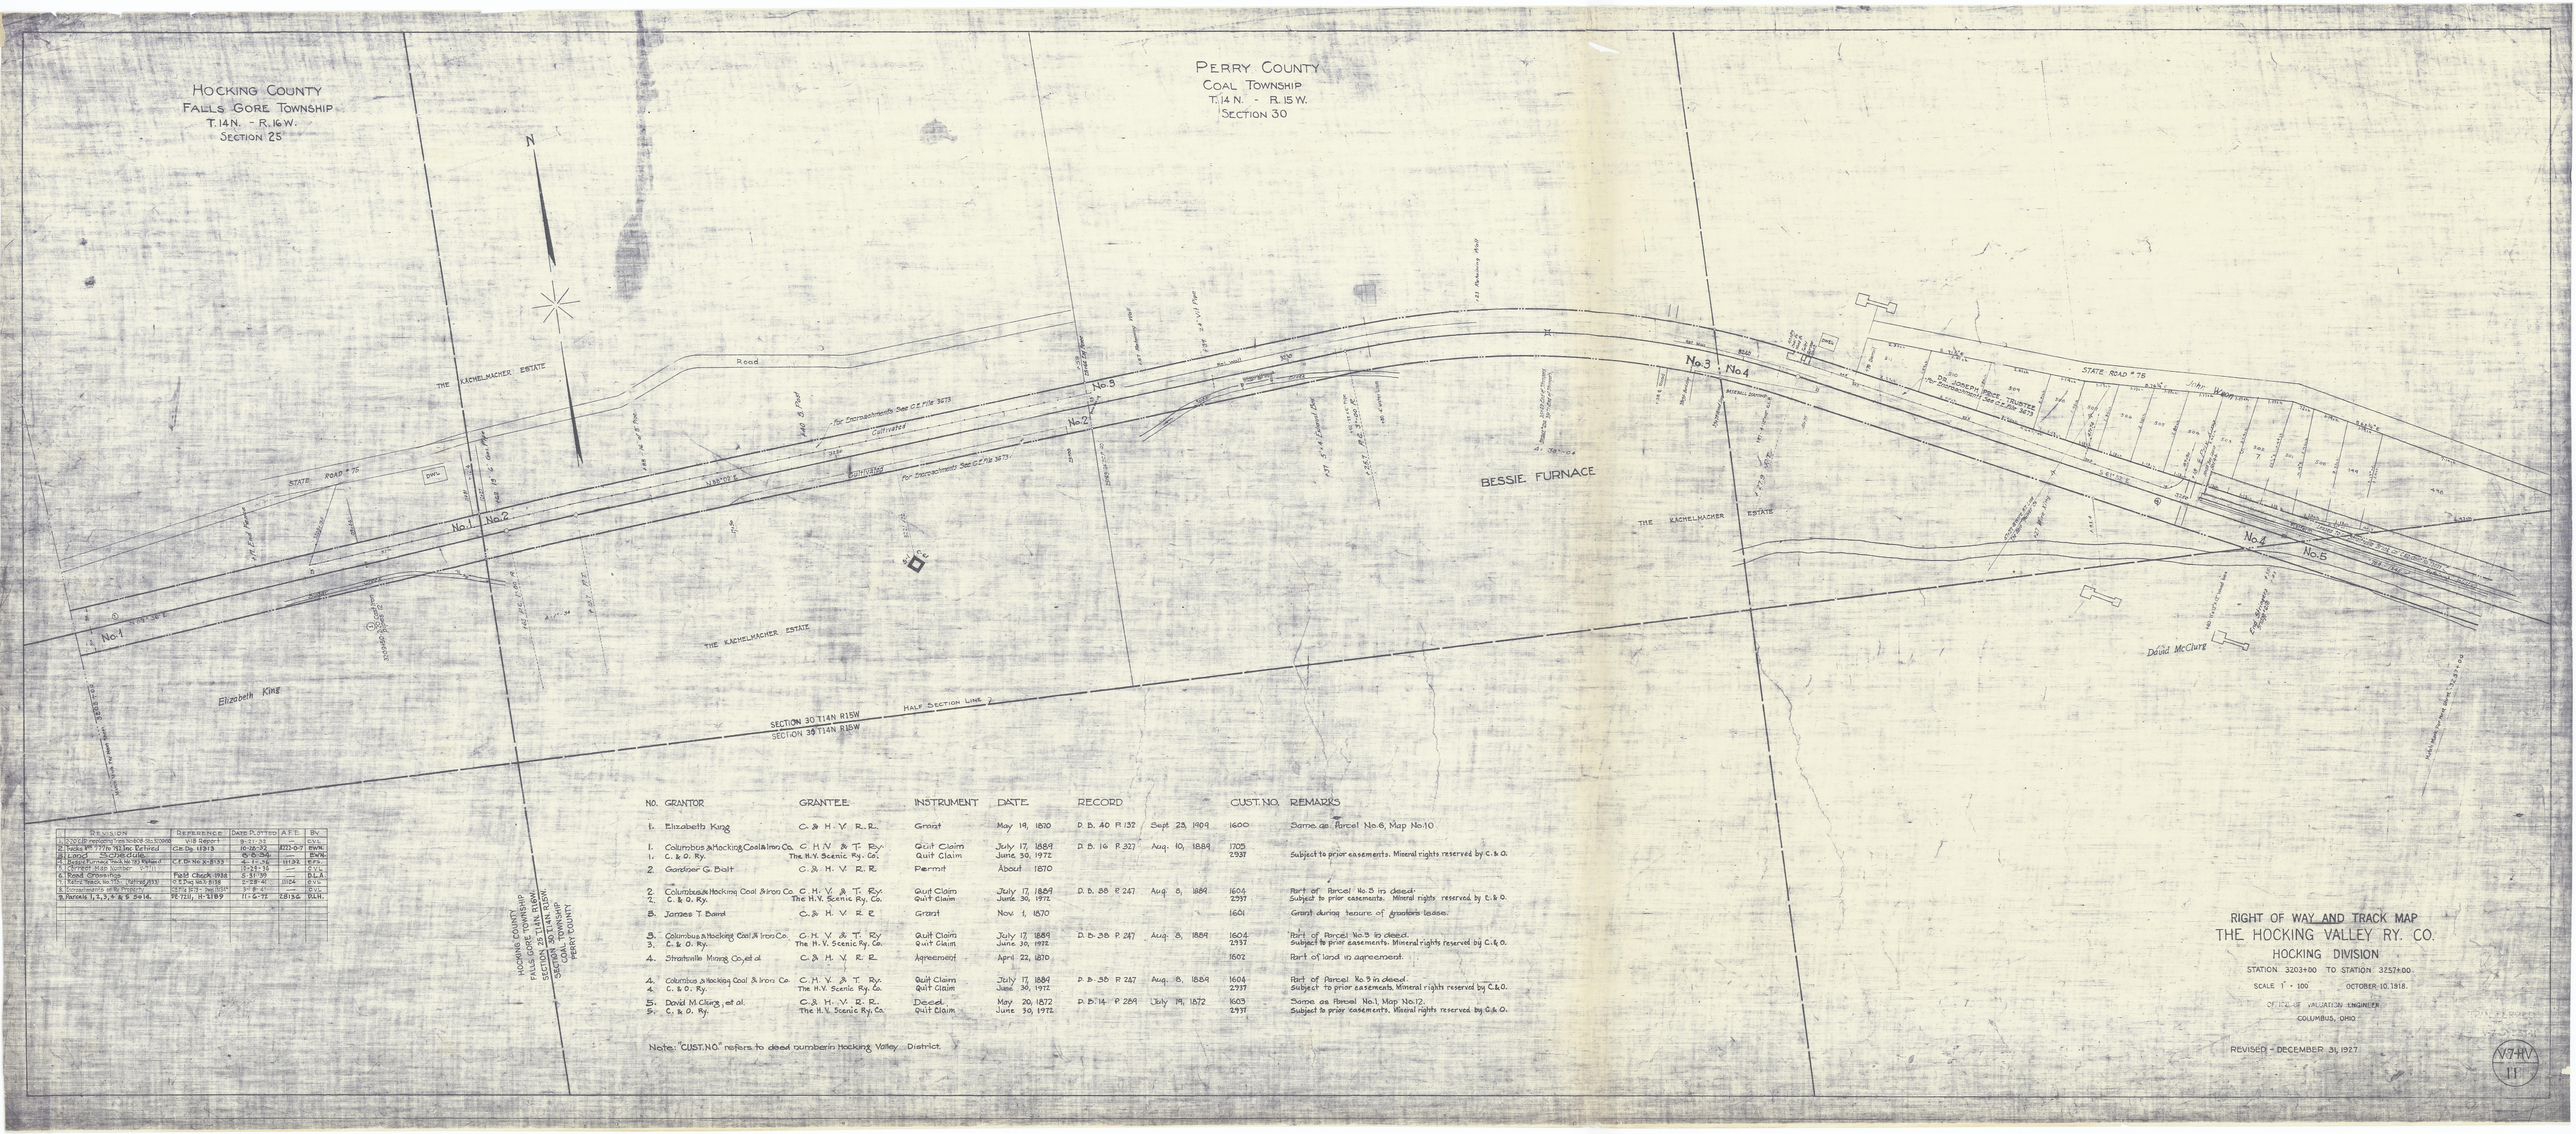

NO.	REVISION	REFERENCE	DATE POSTED	A.F.E.	BY.
1.	Change ownership Tax Maps as shown	V.B. Report	9-21-32		D.V.L.
2.	Tracks #11 777 to 783 Inc. Retired	C.R. Dg. 11313	10-26-32	4722-D-7	RWW.
3.	Land Sold to Chas. Gillis		10-10-36	—	RWW.
4.	Added Turning Track at #3 Retired	C.E. Dr. No. X-8133	4-11-36	11183	R.P.S.
5.	Correct Book Number		12-24-36	—	D.V.L.
6.	Road Crossings	Field Check 1938	5-31-39		D.L.A.
7.	Right of Way No. 783 - Retired 1939	C.E. Dwg. No. X-8138	5-28-40	11124	D.V.L.
8.	Encroachments at #6 Property	Orig. 1939 - See 1939*	3-8-41		D.V.L.
9.	Parcels 1, 2, 3, & 5 & Sec. 16.	PC 721, H-5189	11-6-75	EB136	DLH.

NO.	GRANTOR	GRANTEE	INSTRUMENT	DATE	RECORD		CUST. NO.	REMARKS
1.	Elizabeth King	C. & H. V. R. R.	Grant	May 19, 1870	D. B. 40 P. 132	Sept. 23, 1909	1600	Same as Parcel No. 6, Map No. 10
1.	Columbus & Hocking Coal & Iron Co.	C. H. V. & T. Ry.	Quit Claim	July 17, 1889	D. B. 16 P. 327	Aug. 10, 1888	1705	Subject to prior easements. Mineral rights reserved by C. & O.
1.	C. & O. Ry.	The H. V. Scenic Ry. Co.	Quit Claim	June 30, 1972			2937	
2.	Gardner G. Bait	C. & H. V. R. R.	Permit	About 1870				
2.	Columbus & Hocking Coal & Iron Co.	C. H. V. & T. Ry.	Quit Claim	July 17, 1889	D. B. 38 P. 247	Aug. 8, 1888	1604	Part of Parcel No. 3 in deed.
2.	C. & O. Ry.	The H. V. Scenic Ry. Co.	Quit Claim	June 30, 1972			2937	Subject to prior easements. Mineral rights reserved by C. & O.
8.	James T. Baird	C. & H. V. R. R.	Grant	Nov. 1, 1870			1601	Grant during tenure of grantors lease.
3.	Columbus & Hocking Coal & Iron Co.	C. H. V. & T. Ry.	Quit Claim	July 17, 1889	D. B. 38 P. 247	Aug. 8, 1888	1604	Part of Parcel No. 3 in deed.
3.	C. & O. Ry.	The H. V. Scenic Ry. Co.	Quit Claim	June 30, 1972			2937	Subject to prior easements. Mineral rights reserved by C. & O.
4.	Strathville Mining Co. et al	C. & H. V. R. R.	Agreement	April 22, 1870			1602	Part of land in agreement.
4.	Columbus & Hocking Coal & Iron Co.	C. H. V. & T. Ry.	Quit Claim	July 17, 1889	D. B. 38 P. 247	Aug. 8, 1888	1604	Part of Parcel No. 3 in deed.
4.	C. & O. Ry.	The H. V. Scenic Ry. Co.	Quit Claim	June 30, 1972			2937	Subject to prior easements. Mineral rights reserved by C. & O.
5.	David M. Clurg, et al.	C. & H. V. R. R.	Deed	May 20, 1872	D. B. 14 P. 289	July 19, 1872	1603	Same as Parcel No. 1, Map No. 12.
5.	C. & O. Ry.	The H. V. Scenic Ry. Co.	Quit Claim	June 30, 1972			2937	Subject to prior easements. Mineral rights reserved by C. & O.

Note: "CUST. NO." refers to deed numbering Hocking Valley District.

RIGHT OF WAY AND TRACK MAP
THE HOCKING VALLEY RY. CO.
HOCKING DIVISION

STATION 3203+00 TO STATION 3257+00

SCALE 1" - 100' OCTOBER 10, 1918.

CHIEF VALUATION ENGINEER

COLUMBUS, OHIO

REVISED - DECEMBER 31, 1927

V74-HV
11