ROCKY FORK SUBDIVISION

Situated in Laurel Township, Hocking County, Ohio; being part of the West half of Section 24, Township 12, Range 18.

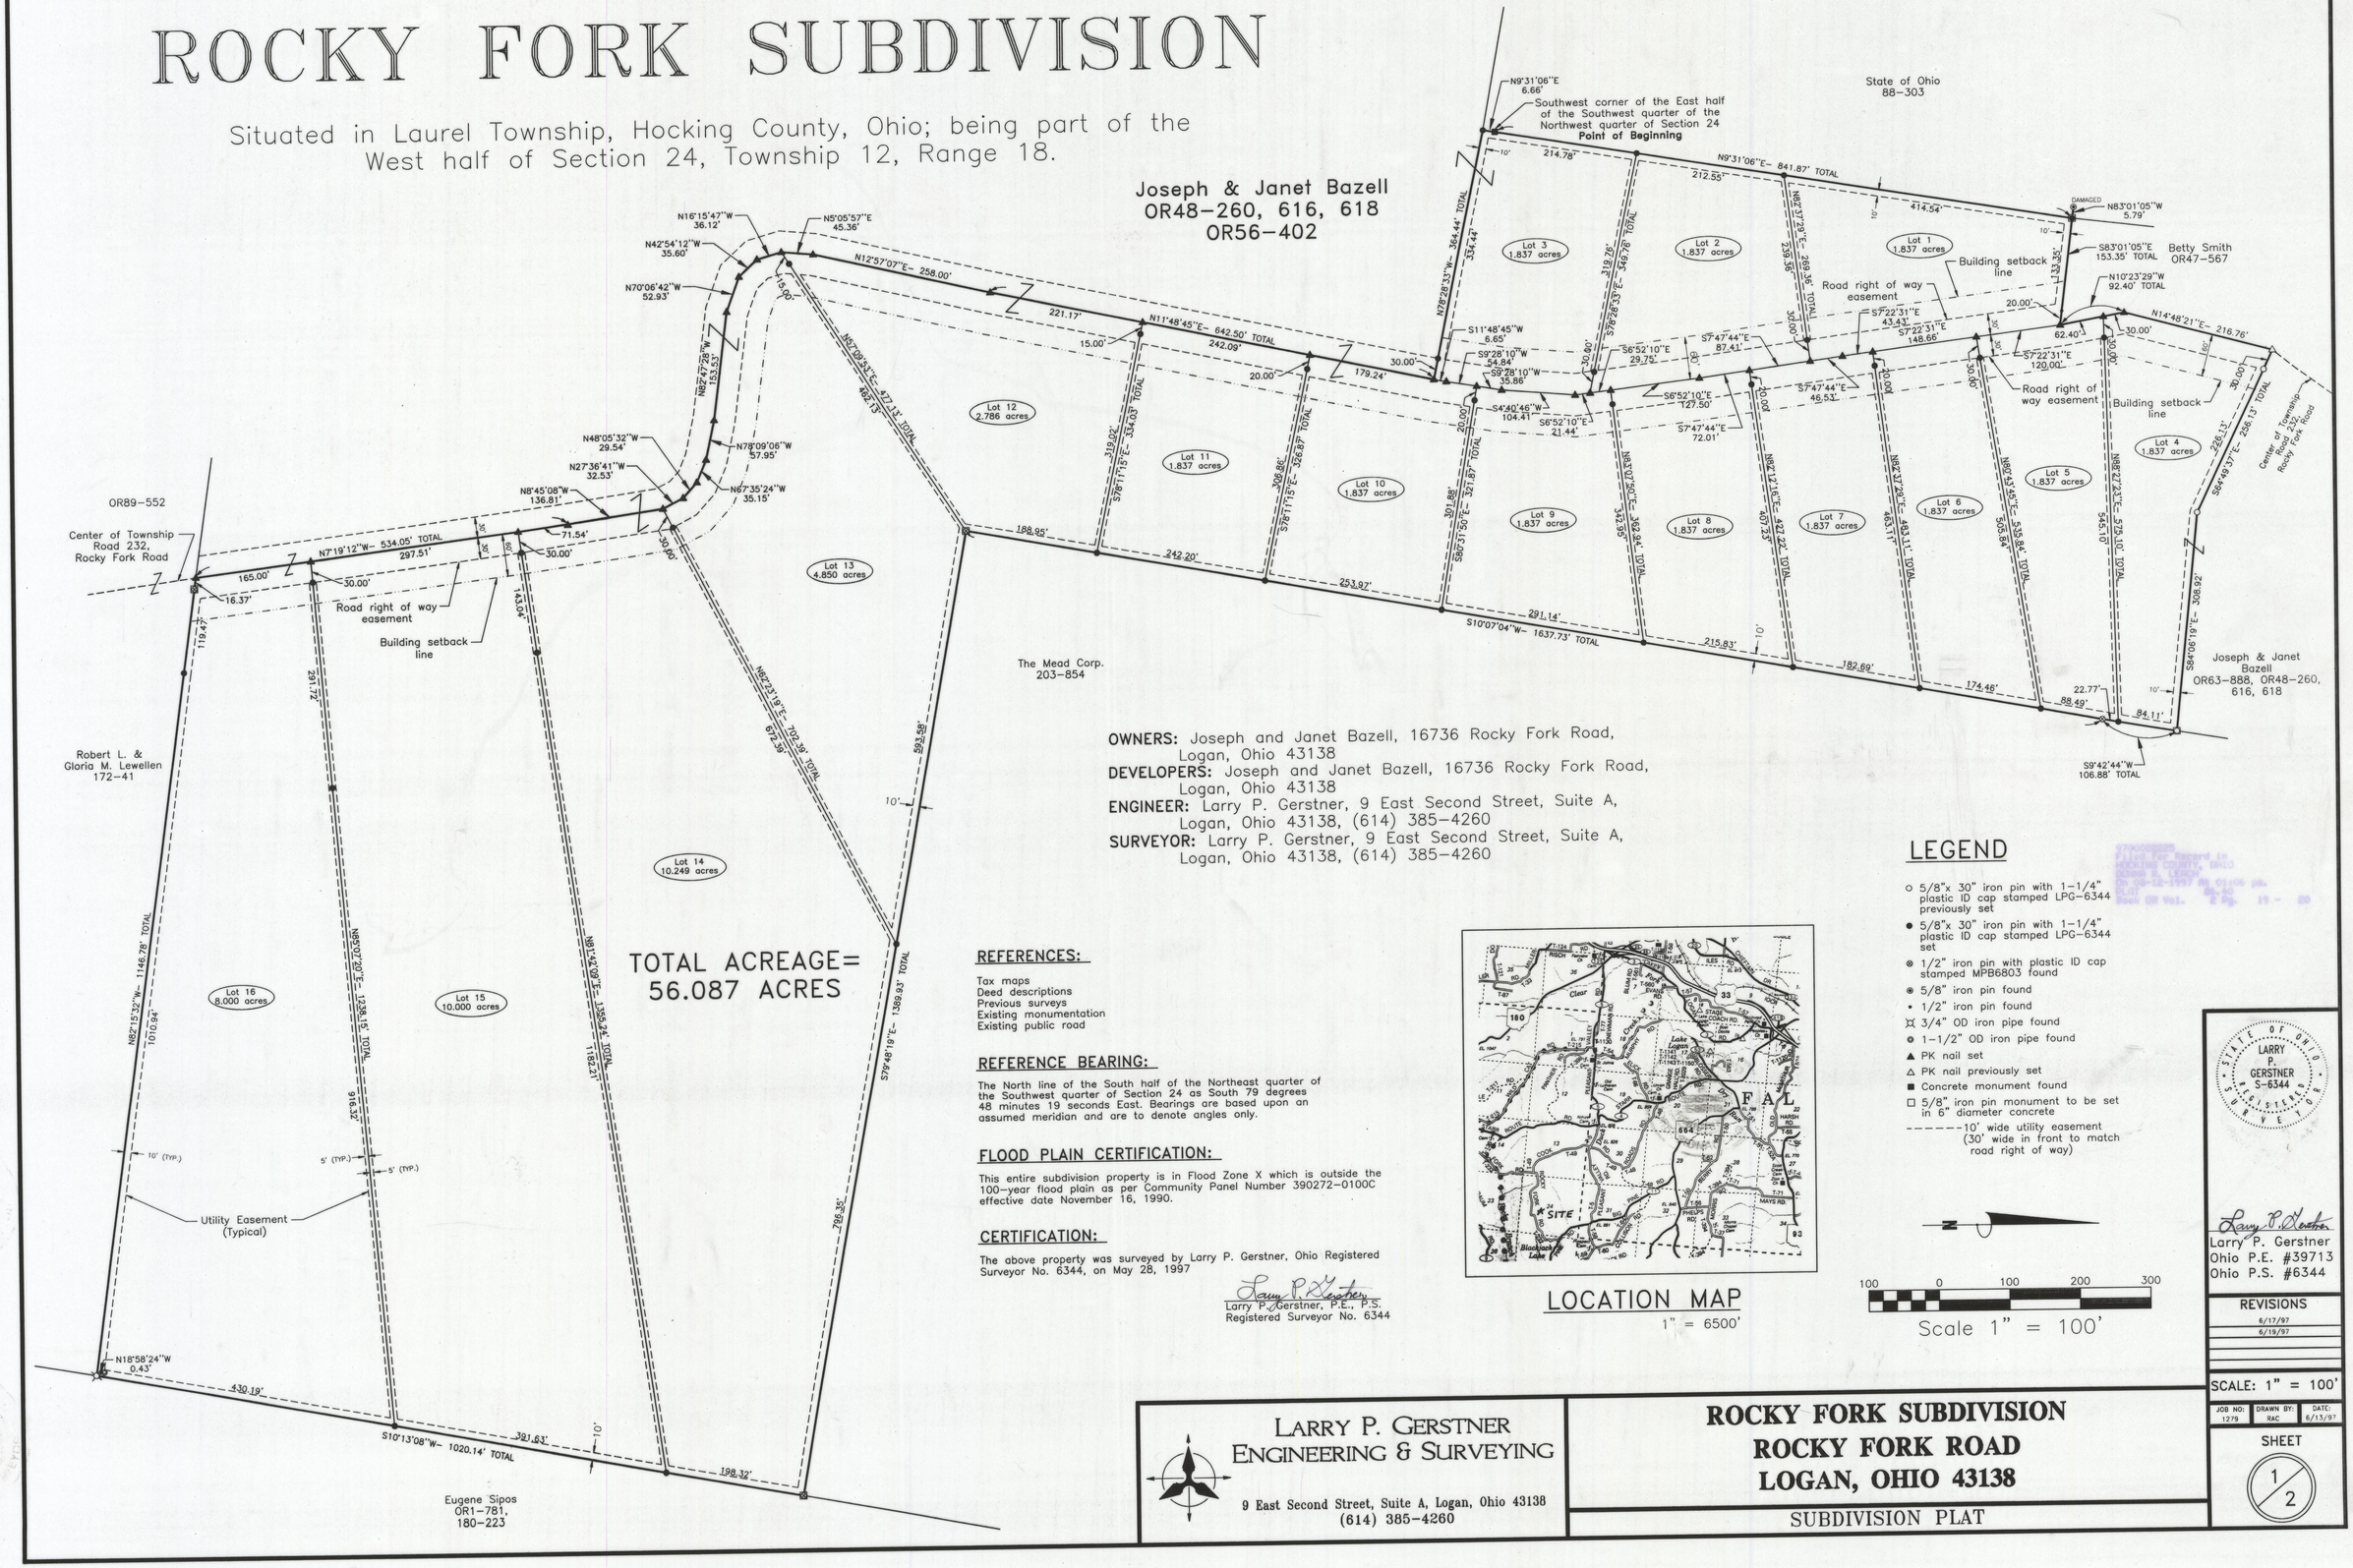

OWNERS: Joseph and Janet Bazell, 16736 Rocky Fork Road, Logan, Ohio 43138
DEVELOPERS: Joseph and Janet Bazell, 16736 Rocky Fork Road, Logan, Ohio 43138
ENGINEER: Larry P. Gerstner, 9 East Second Street, Suite A, Logan, Ohio 43138, (614) 385-4260
SURVEYOR: Larry P. Gerstner, 9 East Second Street, Suite A, Logan, Ohio 43138, (614) 385-4260

REFERENCES:

Tax maps
Deed descriptions
Previous surveys
Existing monumentation
Existing public road

REFERENCE BEARING:

The North line of the South half of the Northeast quarter of the Southwest quarter of Section 24 as South 79 degrees 48 minutes 19 seconds East. Bearings are based upon an assumed meridian and are to denote angles only.

FLOOD PLAIN CERTIFICATION:

This entire subdivision property is in Flood Zone X which is outside the 100-year flood plain as per Community Panel Number 390272-0100C effective date November 16, 1990.

CERTIFICATION:

The above property was surveyed by Larry P. Gerstner, Ohio Registered Surveyor No. 6344, on May 28, 1997

Larry P. Gerstner
Larry P. Gerstner, P.E., P.S.
Registered Surveyor No. 6344

LOCATION MAP
1" = 6500'

LEGEND

- ○ 5/8"x 30" iron pin with 1-1/4" plastic ID cap stamped LPG-6344 previously set
- ● 5/8"x 30" iron pin with 1-1/4" plastic ID cap stamped LPG-6344 set
- ⊗ 1/2" iron pin with plastic ID cap stamped MPB6803 found
- ◉ 5/8" iron pin found
- • 1/2" iron pin found
- ⌘ 3/4" OD iron pipe found
- ⊙ 1-1/2" OD iron pipe found
- ▲ PK nail set
- △ PK nail previously set
- ■ Concrete monument found
- □ 5/8" iron pin monument to be set in 6" diameter concrete
- ------ 10' wide utility easement (30' wide in front to match road right of way)

N

100 0 100 200 300
Scale 1" = 100'

STATE OF OHIO
LARRY P. GERSTNER
S-6344
REGISTERED SURVEYOR

Larry P. Gerstner
Larry P. Gerstner
Ohio P.E. #39713
Ohio P.S. #6344

REVISIONS
6/17/97
6/19/97

SCALE: 1" = 100'

JOB NO:	DRAWN BY:	DATE:
1279	RAC	6/13/97

SHEET 1/2

LARRY P. GERSTNER
ENGINEERING & SURVEYING
9 East Second Street, Suite A, Logan, Ohio 43138
(614) 385-4260

ROCKY FORK SUBDIVISION
ROCKY FORK ROAD
LOGAN, OHIO 43138

SUBDIVISION PLAT