NORTH HILLS ADDITION NO. 2

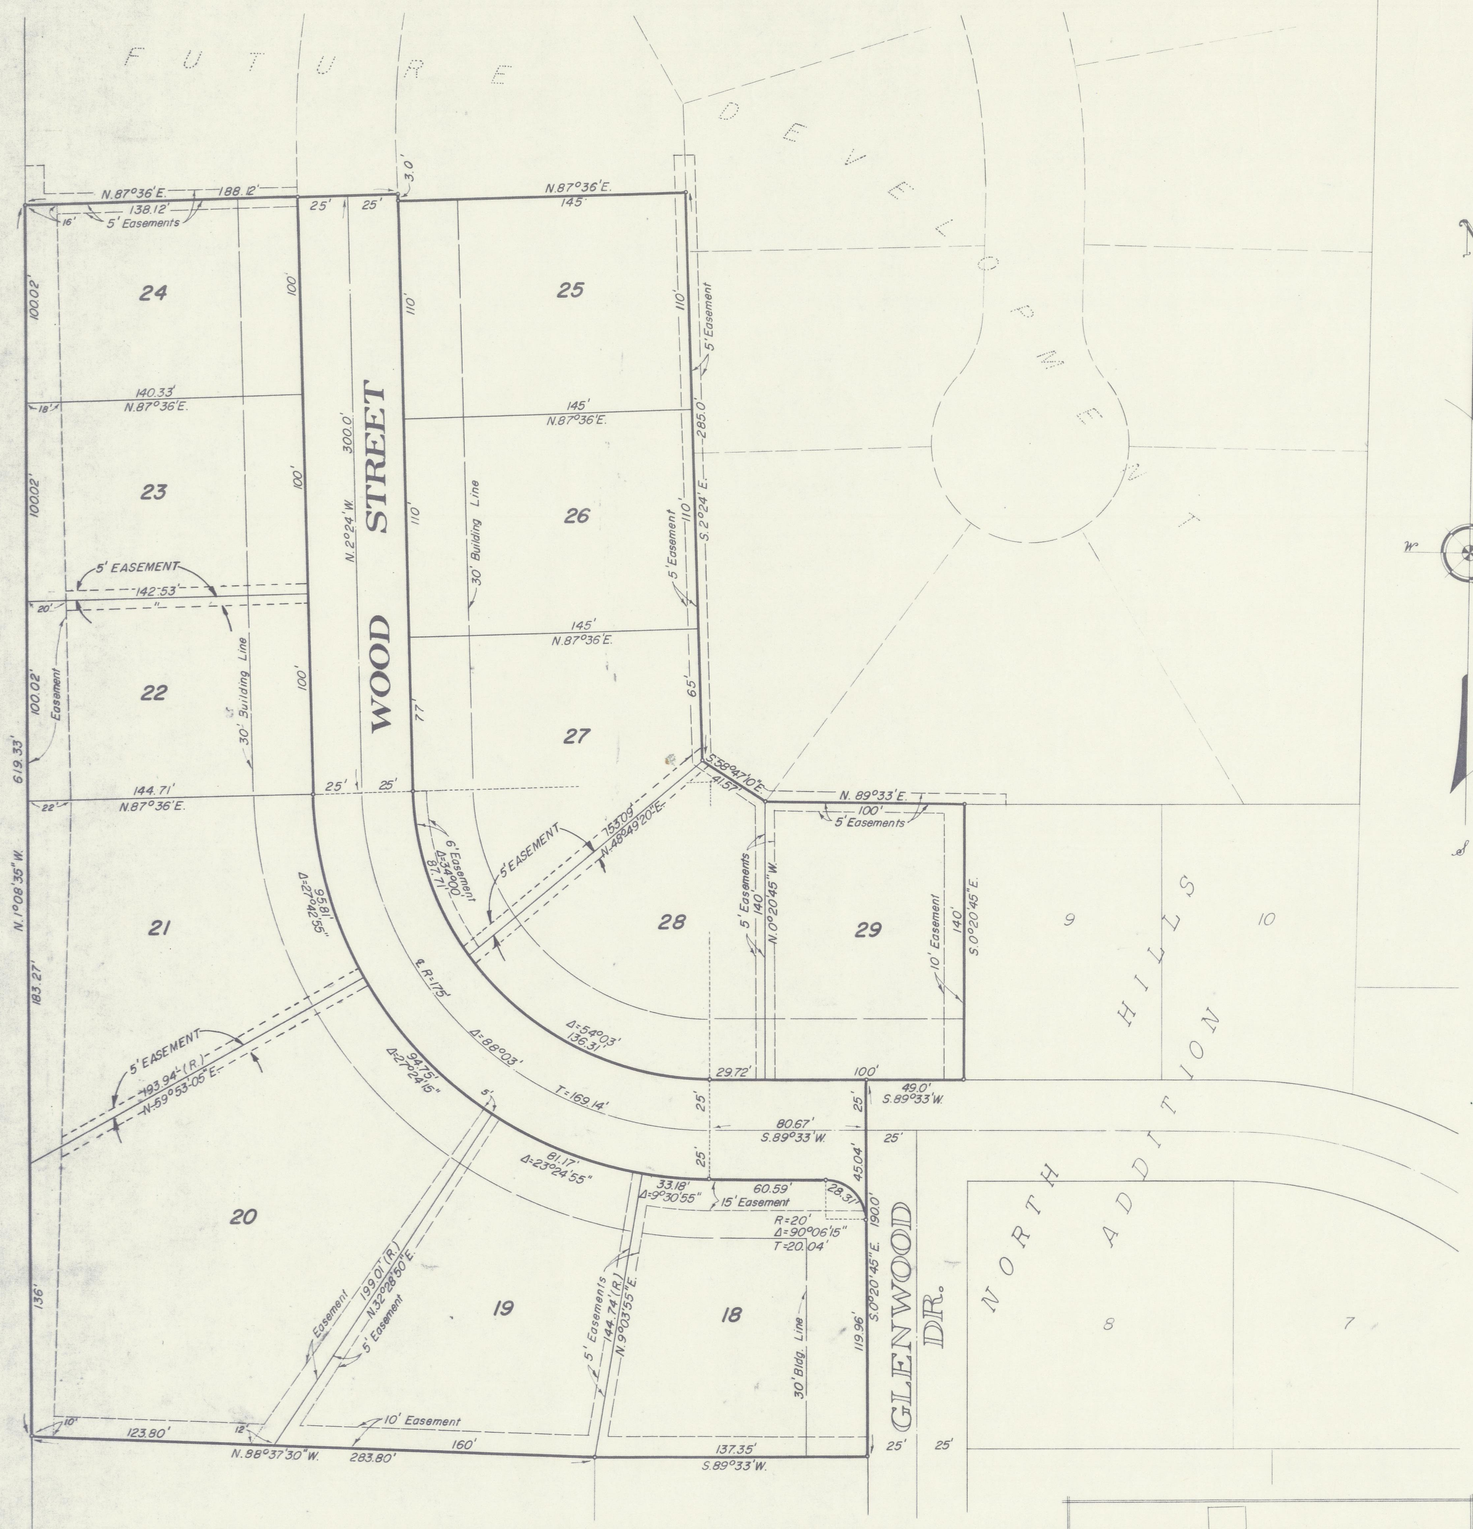

SURVEYED & PLATTED
BY
EVANS MECHWART HAMBLETON & TILTON, INC.
CONSULTING ENGINEERS
SURVEYORS
GAHANNA, OHIO

∘= Iron Pin

June, 1966

50' 40' 30' 20' 10' 0' 50' 100' 150' 200'
GRAPHIC SCALE 1" = 50'

We do hereby certify that we have surveyed the above premises and prepared the attached plat and that said plat is correct.

All dimensions are shown in feet and decimal parts thereof. Dimensions on curves are chord measurements.

By E. E. Maddy
Registered Surveyor #4965

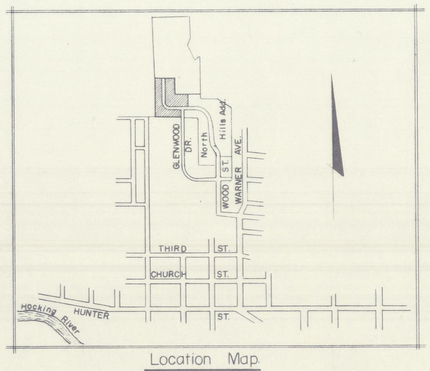

Location Map

Situated in the State of Ohio, County of Hocking, City of Logan (formerly Falls Township), being a part Lot 9, Section 11, Township 14, Range 17 and being 5.681 acres of the tracts conveyed to "LOGAN DEVELOPMENT COMPANY", by deeds of record in Deed Book 108, Page 544 and Deed Book 108, Page 549, Recorder's Office, Hocking County, Ohio.

The undersigned "LOGAN DEVELOPMENT COMPANY", an Ohio Corporation, Owners of the land platted herein, by RICHARD H. HOLL, President and JOHN R. SPARNOM, Secretary, duly authorized in the premises, do hereby certify that this plat correctly represents their "NORTH HILLS ADDITION No. 2", a subdivision of Lots 18 to 29, inclusive, does hereby accept this plat of same and dedicates to public use as such all or parts of the Street shown hereon and not heretofore dedicated.

Easements are reserved where indicated on the plat for the construction, operation and maintenance of public utilities above and beneath the surface of the ground and where necessary are for the construction, operation and maintenance of service connections to adjacent lots and land and for storm water drainage.

IN WITNESS THEREOF, RICHARD H. HOLL and JOHN R. SPARNOM, as President and Secretary, respectively, of "LOGAN DEVELOPMENT COMPANY" an Ohio Corporation, have hereunto set their hands this 15th day of July, 1966

WITNESSES:
Marie Sines
John L. Williamson

"LOGAN DEVELOPMENT COMPANY"
an Ohio Corporation
By Richard H. Holl
Richard H. Holl, President
and John R. Sparnom
John R. Sparnom, Secretary

STATE OF OHIO
COUNTY OF HOCKING S. S.

Before me, a Notary Public in and for said County personally came RICHARD H. HOLL and JOHN R. SPARNOM as President and Secretary, respectively of the said "LOGAN DEVELOPMENT COMPANY" an Ohio Corporation, who acknowledged the signing of the foregoing instrument to be their voluntary act and deed and the voluntary corporate act and deed of said Corporation, for the uses and purposes herein expressed.

IN WITNESS WHEREOF, I have hereunto set my hand and affixed my official seal this 15th day of July, 1966.

Linda M. Steward
Notary Public, Hocking County, Ohio
My Commission Expires Oct. 25, 1966

Approved and accepted this 1st day of August, 1966
By E. M. Rutgers
City Service Director

Approved and accepted this 1st day of August, 1966
By Francis E. Myers
City Planning Commission

Approved and accepted by ~~Ordinance~~ Resolution No. 13 passed on this 9th day of August, 1966 wherein the Street dedicated on the attached plat is accepted as such by the Council for City of Logan, Ohio.

Albert Elick
Clerk, City of Logan, Ohio

Transferred this 10 day of Aug, 1966 Carl M. Engle
Auditor, Hocking County, Ohio

Filed for record this 10 day of August, 1966, at 2:10 P. M.

Recorded this 10 day of August, 1966, in Plat Book E, Page 7

Fee $5.00

Esther Carpenter
Recorder, Hocking County, Ohio

File No. 30022

Deputy Recorder

P-283