PERRY, No. 13, Range 19, Section No. 31

For Plat of the N. W. 1/4 of this Section see page 292. This Book.

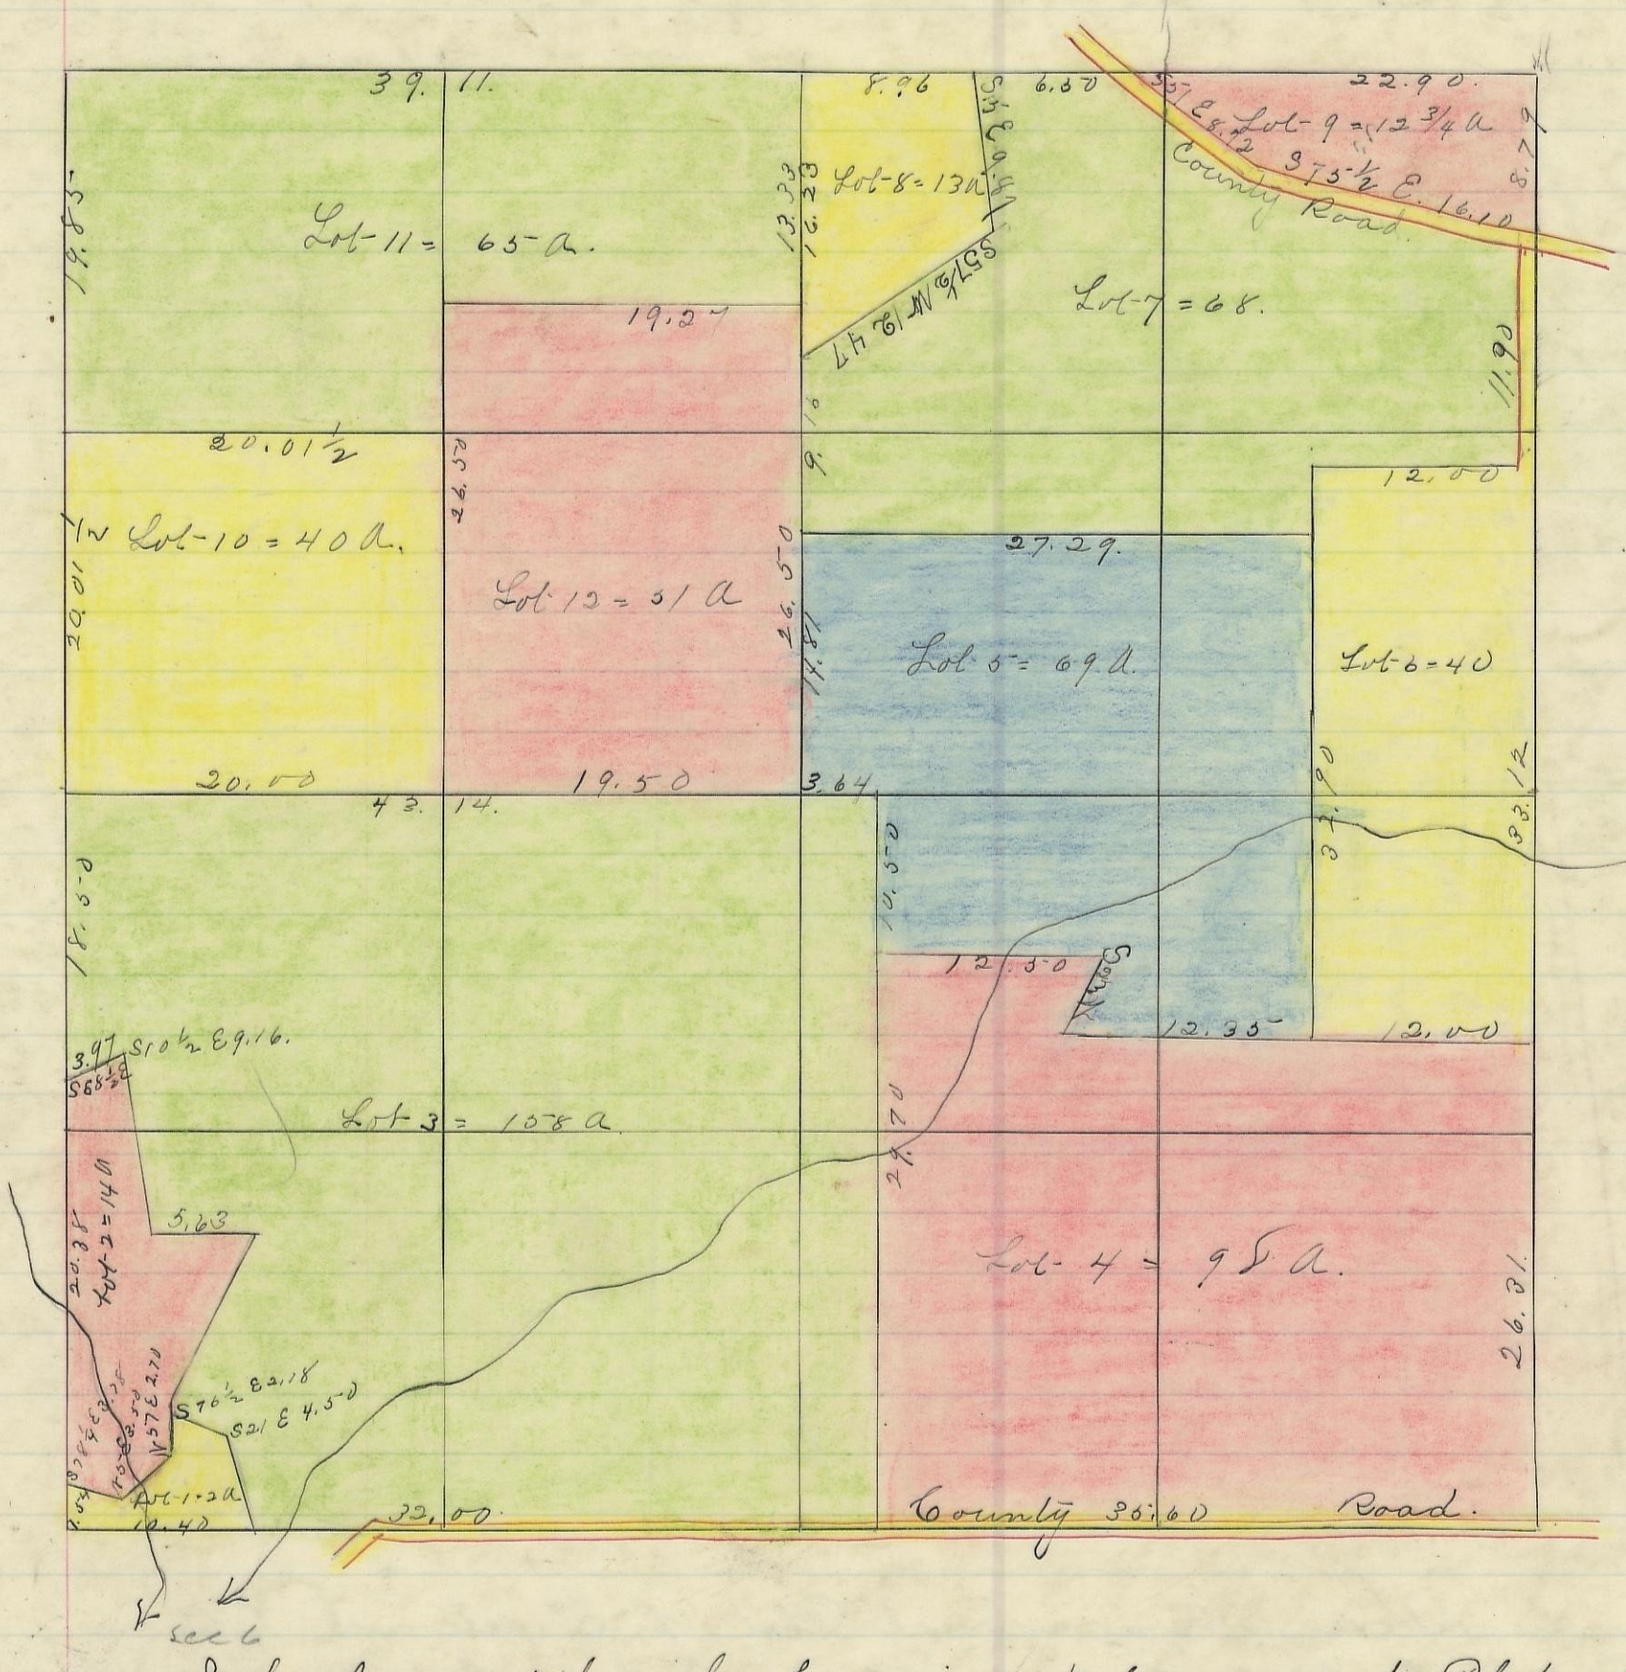

Variation
1°45'-1/4

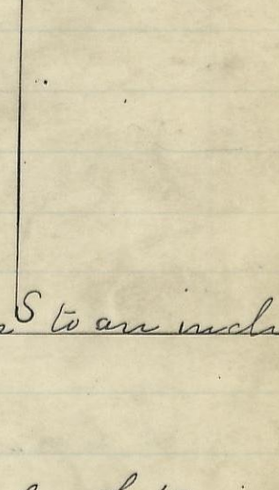

Scale 10 chs to an inch

I hereby certify the foregoing to be a correct Plat of Fractional Lots in Section No. 31. Township No. 3. Range No. 19. Hocking County Ohio. Surveyed 1870
By. Levi Davis. Surveyor H. C. O.

Rec'd and Recorded April 12" 1884.
Jacob. Heaver. Recorder. H. C. O.

I hereby certify the above to be a true copy.
P. D. Sloan Recorder. H. C. O.

The above Plat transferred from Plat Book "A" page 40-1. Record of fractional Lots. H. C. O. June. 12" 1901.
P. D. Sloan Recorder H. C. O.