WARD, No. 13, Range 15, Section No. 20

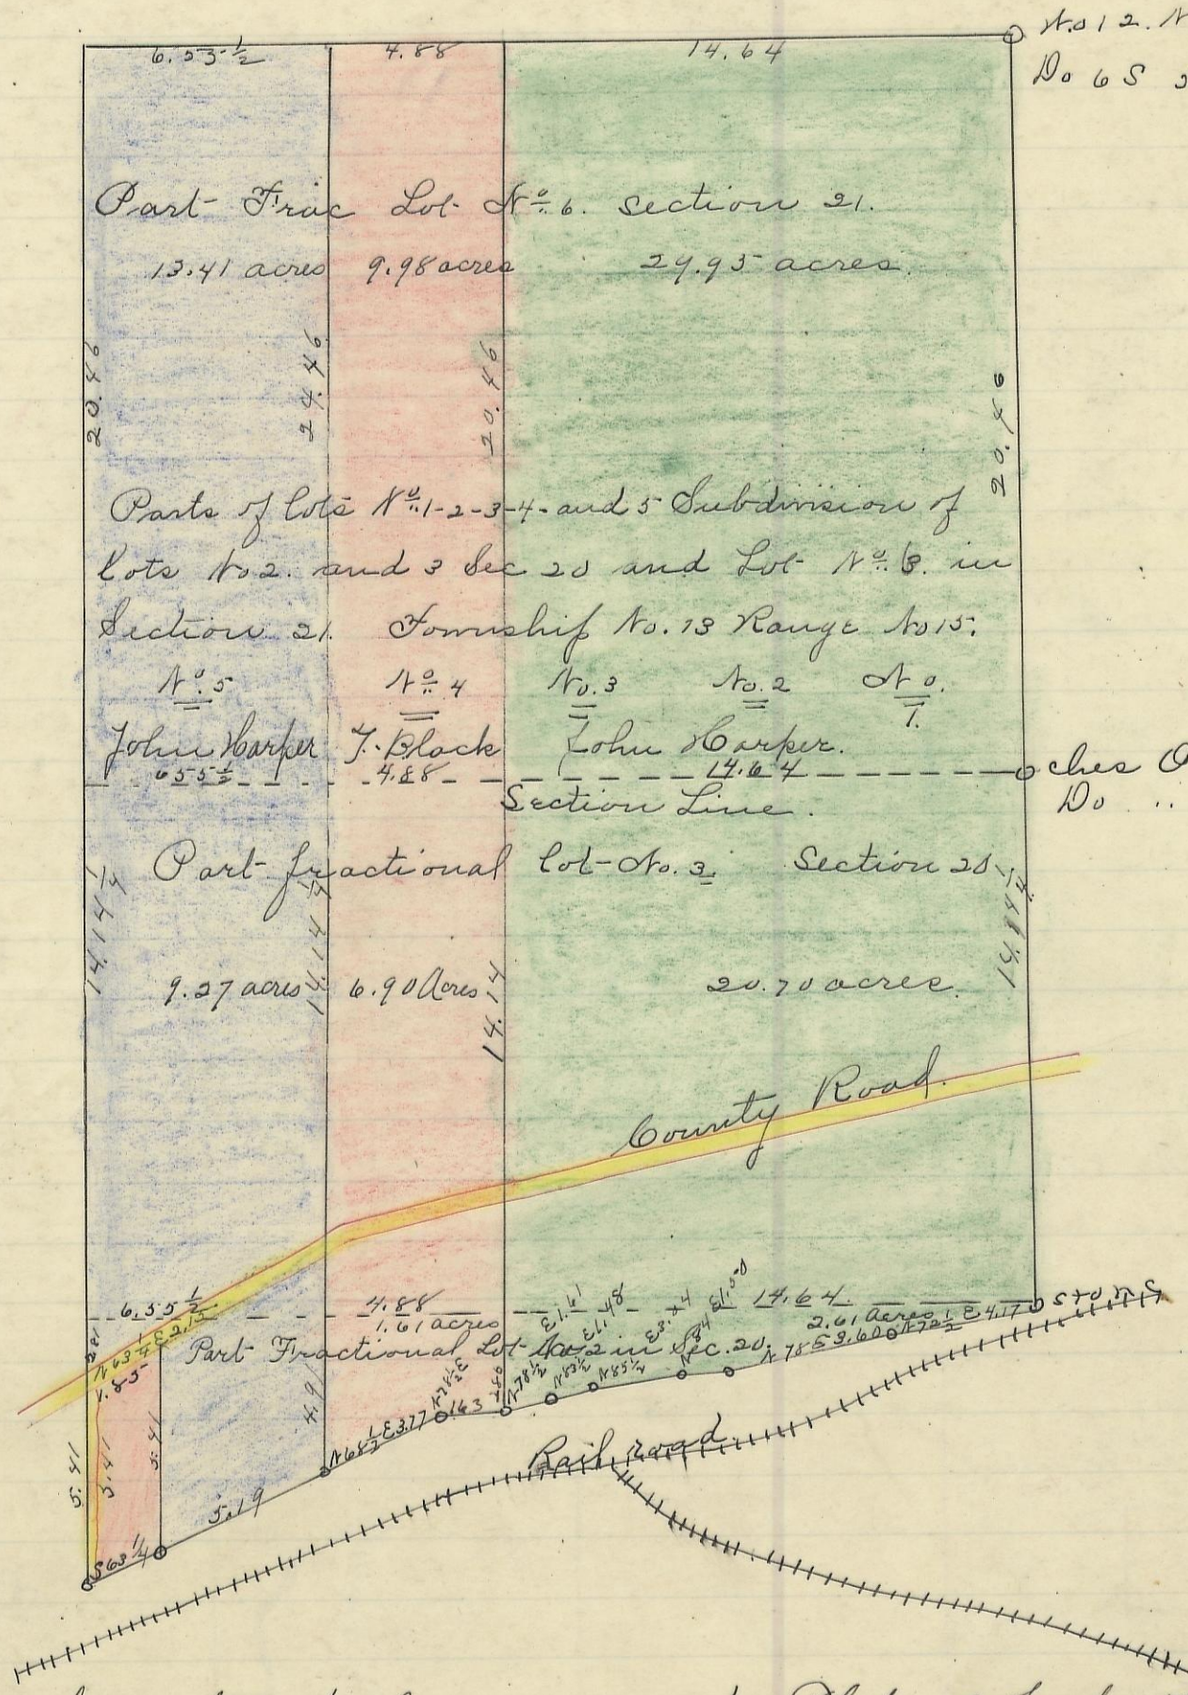

No 12. No 8 No 21
No 6 S 5 / E 8½

Chas O. 12 S 42 E 20-
No 16 N. 15 W. 49.

I hereby Certify the above to be a correct Plat- of part- of Lots No. 1-2-3-4-and 5-. Subdivision of Fractional lots No. 2 and 3 in Section 20. and lot- No 6 in Section No. 21. Township No. 13. Range No 15- Ohio Companys Purchase, Hocking County Ohio. Containing 97.45- acres. Surveyed June 3.rd & July 1st- 1881

By James Davis Sur. H. C. O.

Received July 19"- 1881
at 3 o'clock. P. M.

Recorded July 21" 1881.

Jacob. Keaver.
Recorder.

I hereby certify the above to be a true copy.
P. D. Sloane.

The above Plat- transferred from Plat- Book "U" page 258. Record of fractional Lots H. C. O. July. 18" 1901.

P. D. Sloane
Recorder H. C. O.