WARD, No. 13, Range 15, Section No. 33

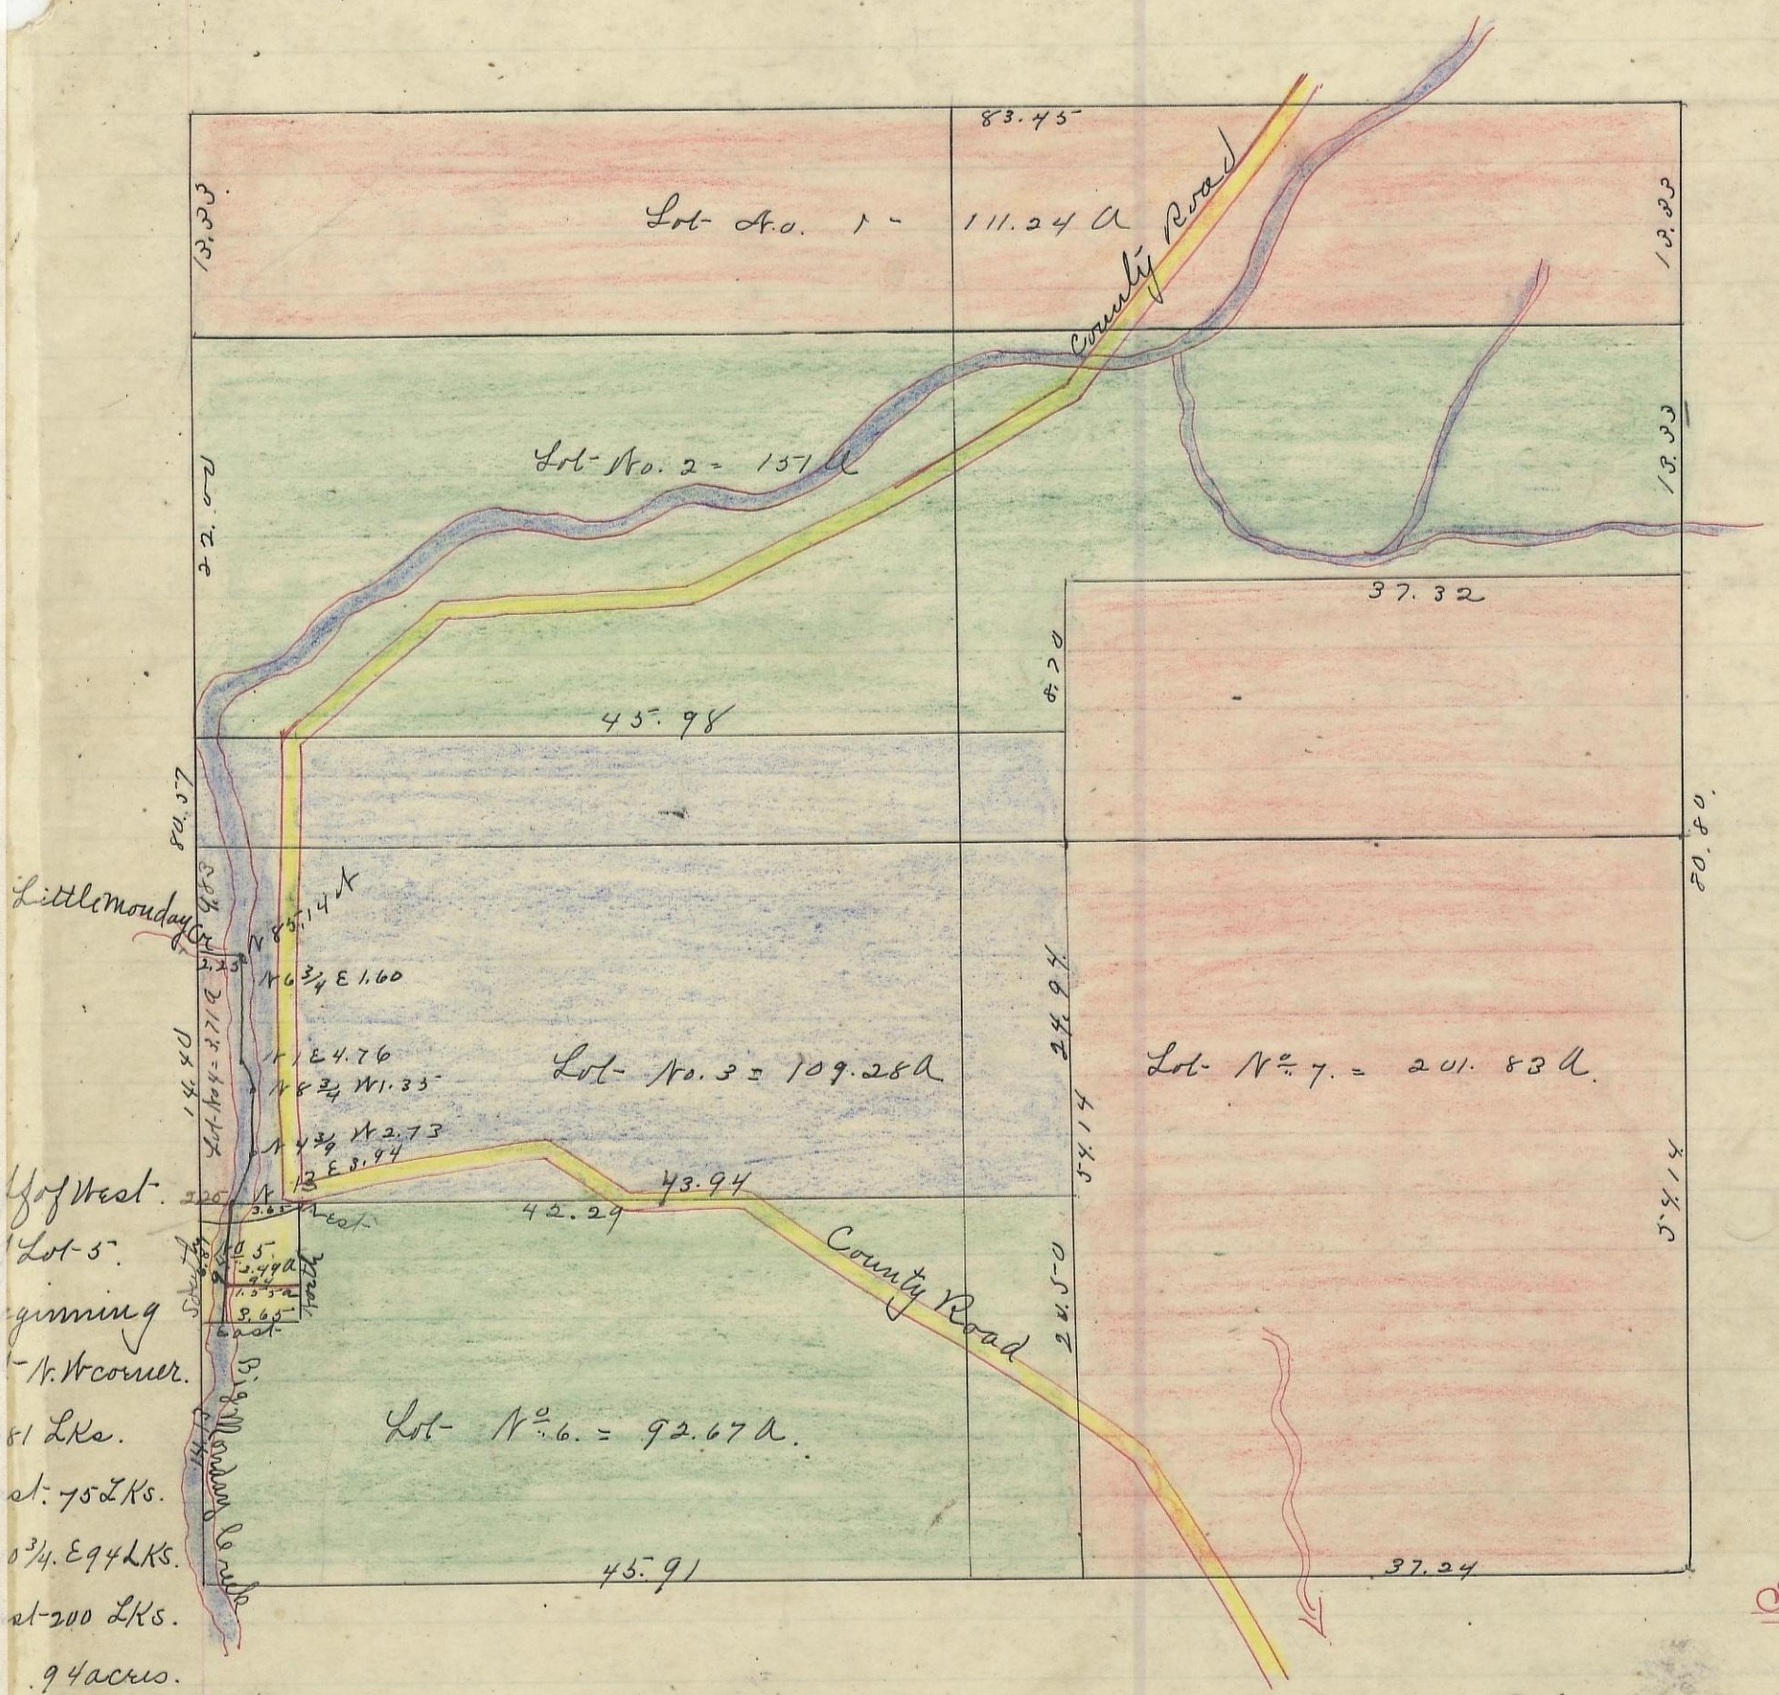

Variation
2° W

Scale 10 chs to an inch

of West
Lot 5
ginning
N.W corner.
81 Lks.
st: 75 Lks.
0 3/4. E 94 Lks.
st 200 Lks.
.94 acres.

I hereby Certify the above to be a Correct Plat of Fractional Lots in Section No. 33 Township No. 13 Range No. 15 Ohio Company's Purchase Hocking County Ohio.

Given under my hand this 15 of June A.D. 1877

Levi Davis Surveyor.

I hereby Certify the above to be a true copy

P. D. Sloan Recorder H.C.O.

The above Plat transferred from Plat Book "A" Page 192 Record of Fractional Lots H.C.O. July 31" 1901.

P. D. Sloan

Recorder H. C. O.