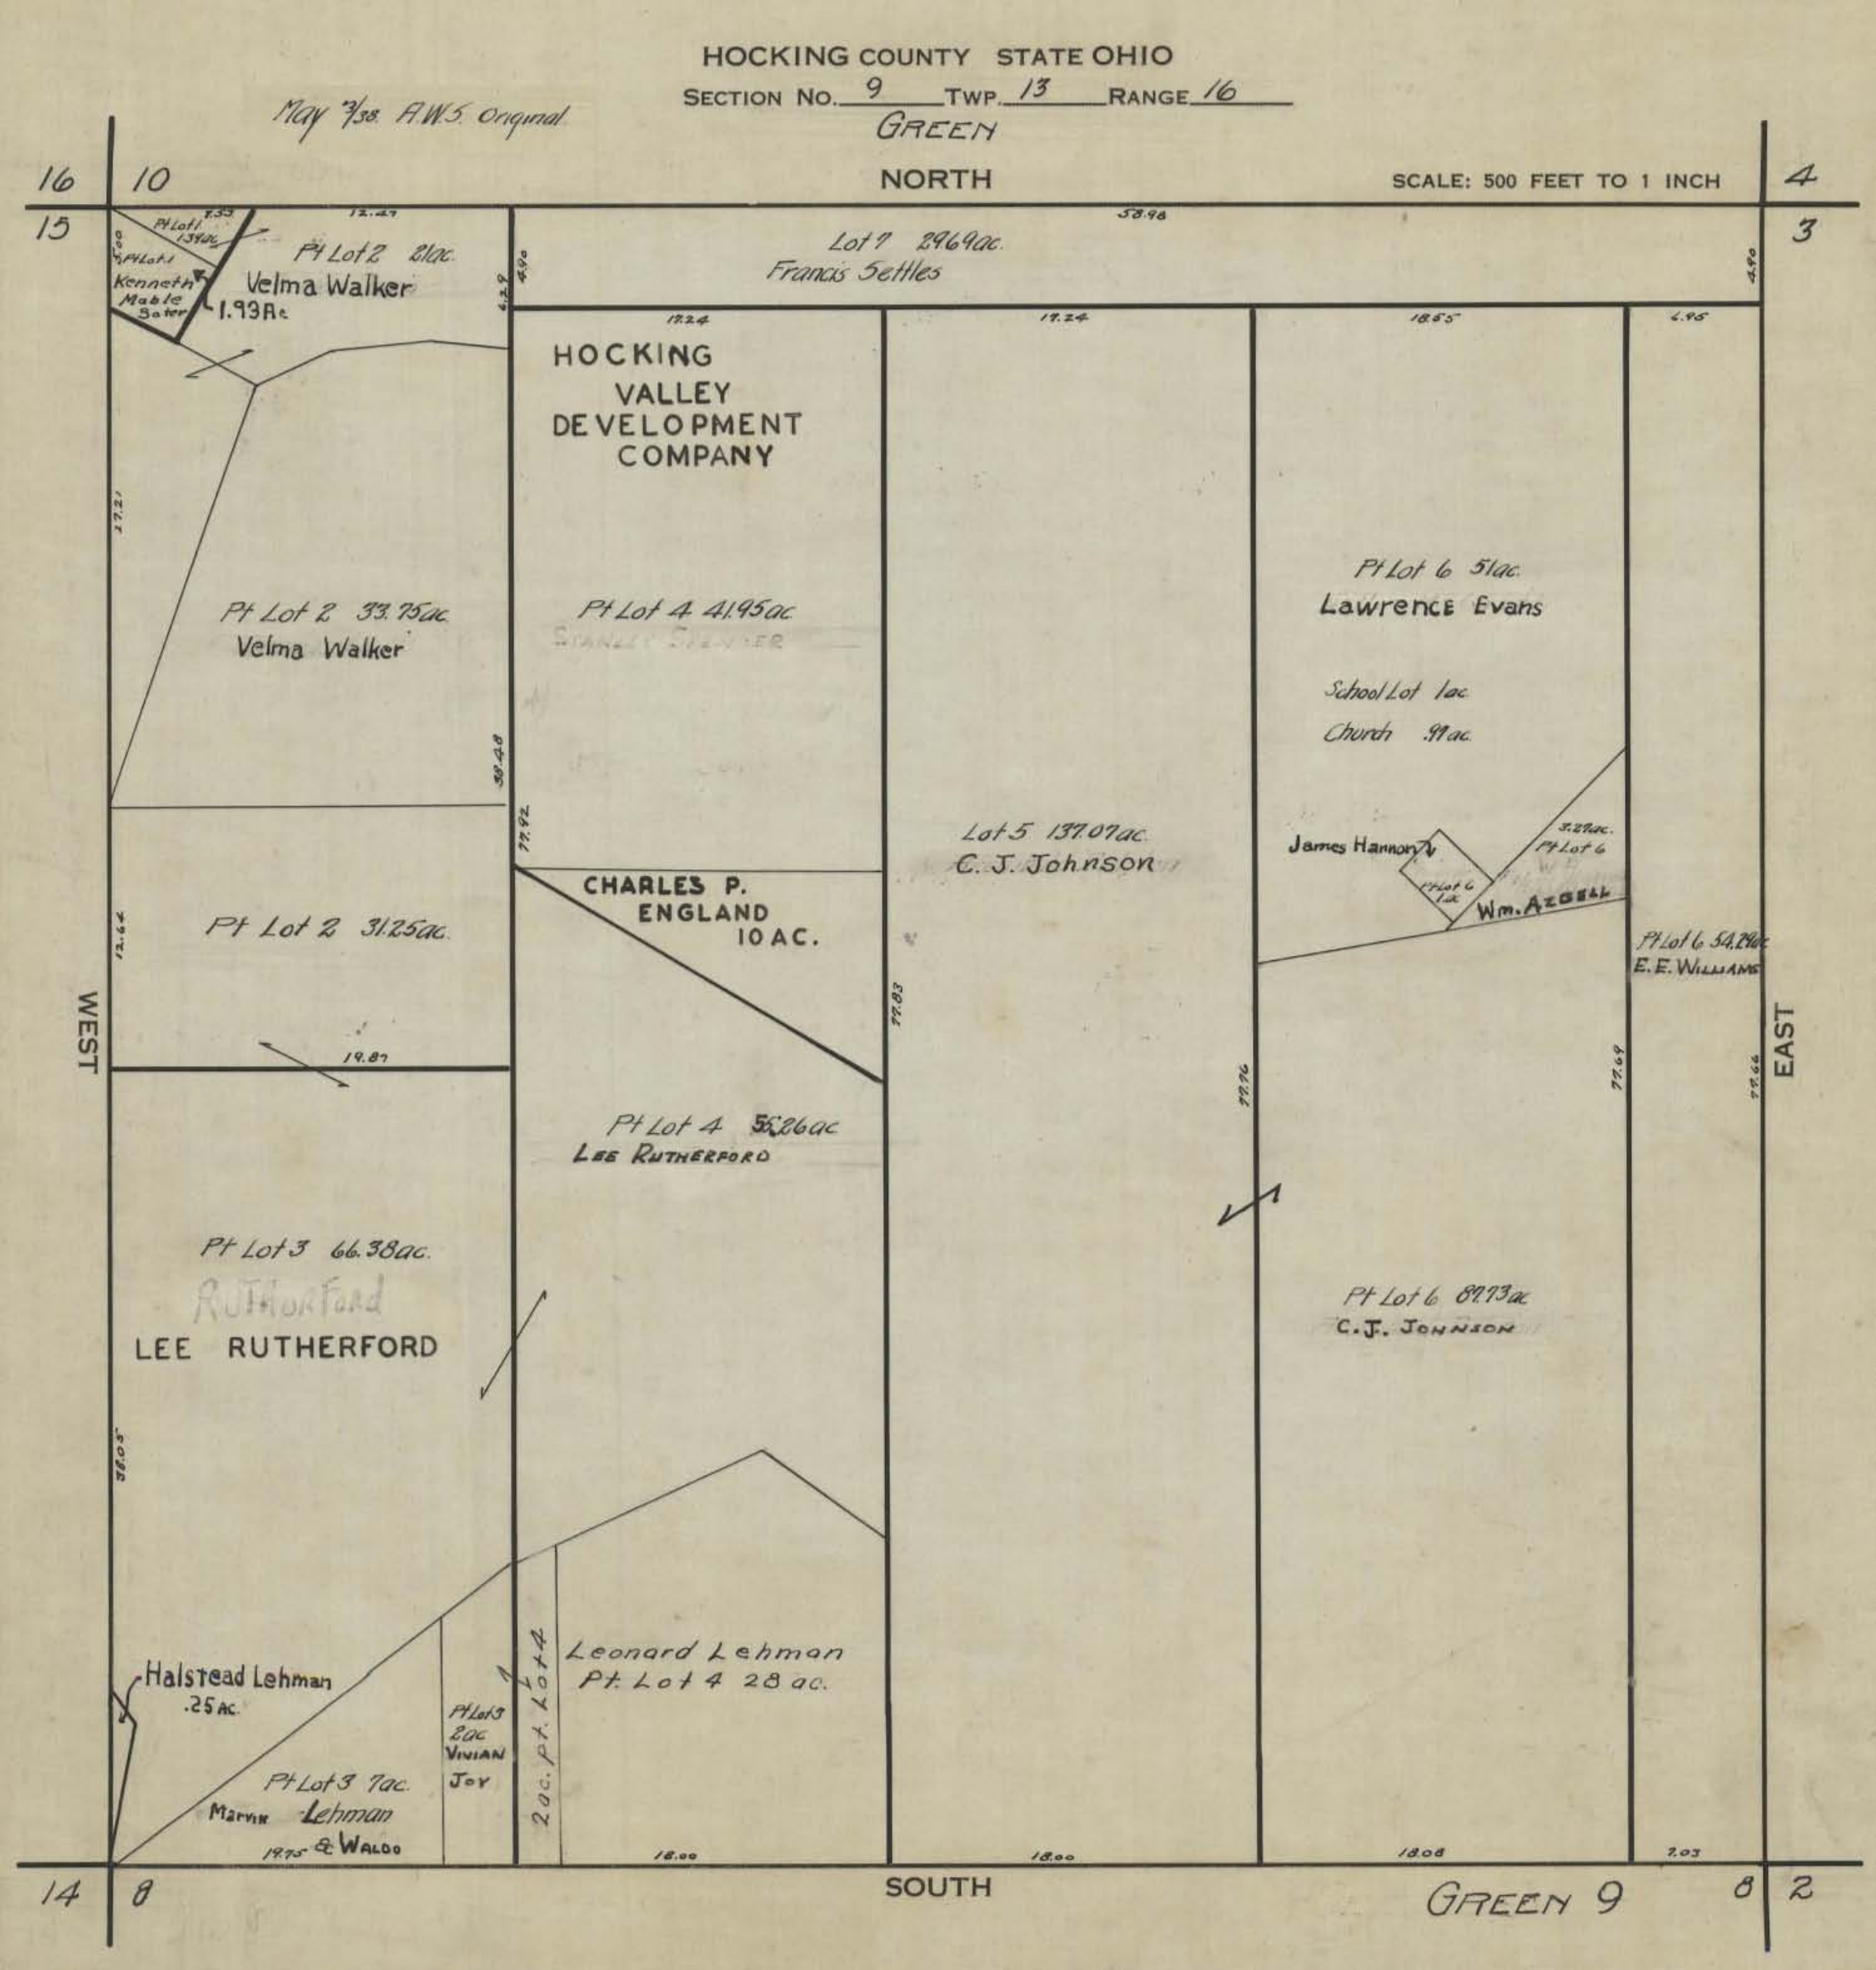
HOCKING COUNTY STATE OHIO
SECTION NO. 9 TWP. 13 RANGE 16
May 3/38 A.W.S. Original
GREEN
NORTH
SCALE: 500 FEET TO 1 INCH
16
10
4
15
3
Pt Lot 1 1.39ac
Pt Lot 1
Kenneth Mable Sater
1.93Ac
Pt Lot 2 21ac
Velma Walker
Lot 7 29.69ac
Francis Settles
HOCKING VALLEY DEVELOPMENT COMPANY
Pt Lot 2 33.75ac
Velma Walker
Pt Lot 4 41.95ac
Pt Lot 6 51ac
Lawrence Evans
School Lot 1ac
Church .99ac
Lot 5 137.07ac
C. J. Johnson
James Hannon
Pt Lot 6 1ac
3.27ac
Pt Lot 6
Wm. Azbell
CHARLES P. ENGLAND 10 AC.
Pt Lot 2 31.25ac
Pt Lot 6 54.29ac
E. E. Williams
WEST
EAST
Pt Lot 4 55.26ac
Lee Rutherford
Pt Lot 3 66.38ac
Rutherford
LEE RUTHERFORD
Pt Lot 6 87.73ac
C. J. Johnson
Halstead Lehman .25 Ac.
Pt Lot 3 2ac Vivian Joy
2ac. pt. Lot 4
Leonard Lehman Pt. Lot 4 28 ac.
Pt Lot 3 7ac.
Marvin Lehman & Waldo
14
8
SOUTH
GREEN 9
8
2